


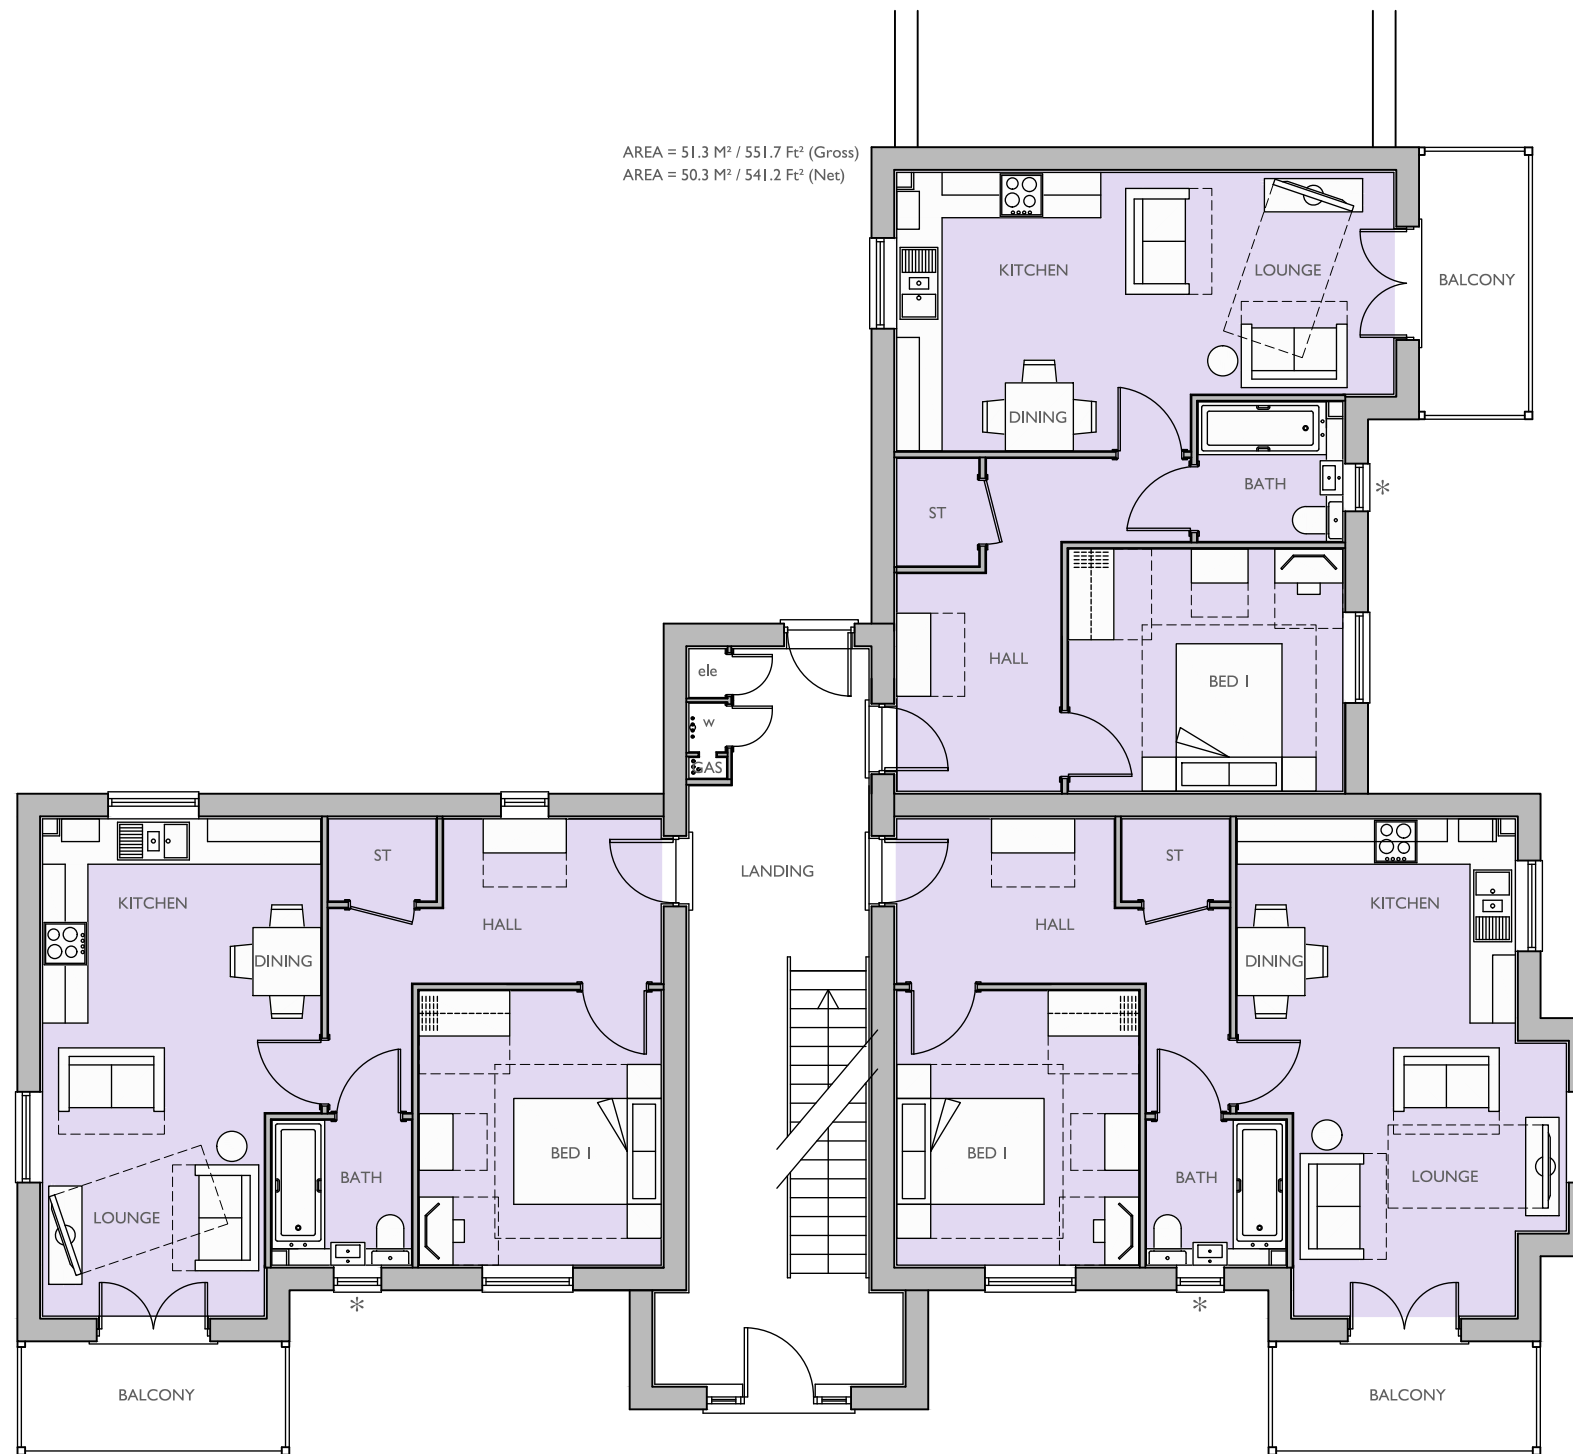

AREA = 51.3 M² / 551.7 Ft² (Gross)
 AREA = 50.3 M² / 541.2 Ft² (Net)

GROUND FLOOR PLAN
 * OBSCURED GLAZING

AREA = 51.3 M² / 551.7 Ft² (Gross)
 AREA = 50.3 M² / 541.2 Ft² (Net)

AREA = 53.0 M² / 570.3 Ft² (Gross)
 AREA = 52.0 M² / 559.2 Ft² (Net)

Plot No :
 31 - 39 (AS), 241 - 249 (OP)

Plot Description :
 1 BED FLAT (2 PERSON) X 3
 GROSS AREA 570.3 FT² (53.0 M²)
 NET AREA 559.2 FT² (52.0 M²)
 1 BED FLAT (4 PERSON) X 6
 GROSS AREA 551.7 FT² (51.3 M²)
 NET AREA 541.2 FT² (50.3 M²)

Drawn by : LAC Checked by : BB

Scale @ A3:
 0 1 2 3 4 5m
 Scale 1:100

Date: JANUARY 2021

Rev	Date	Drawn	Checked
A	21.07.21	KJM	BB

PLOT NUMBERS AMENDED TO LATEST LAYOUT

Drg No: CB_84_139_PR_D_P01 Rev: A

Project:
 LAND NORTH OF SEFTER ROAD
 PAGHAM

Title:
 PRINCIPAL ROUTE
 BLOCK D FLOOR PLANS

Client:
Taylor Wimpey



Cooper Baillie Limited - Connaught House, 24 Guildford Road, Bagshot, Surrey GU19 5JN - Telephone 01276 450039 - www.cooperbaillie.co.uk
 This drawing and the works depicted are the copyright of Cooper Baillie Ltd. and may not be reproduced or amended except by written permission. No liability will be accepted for amendments made by other persons.