



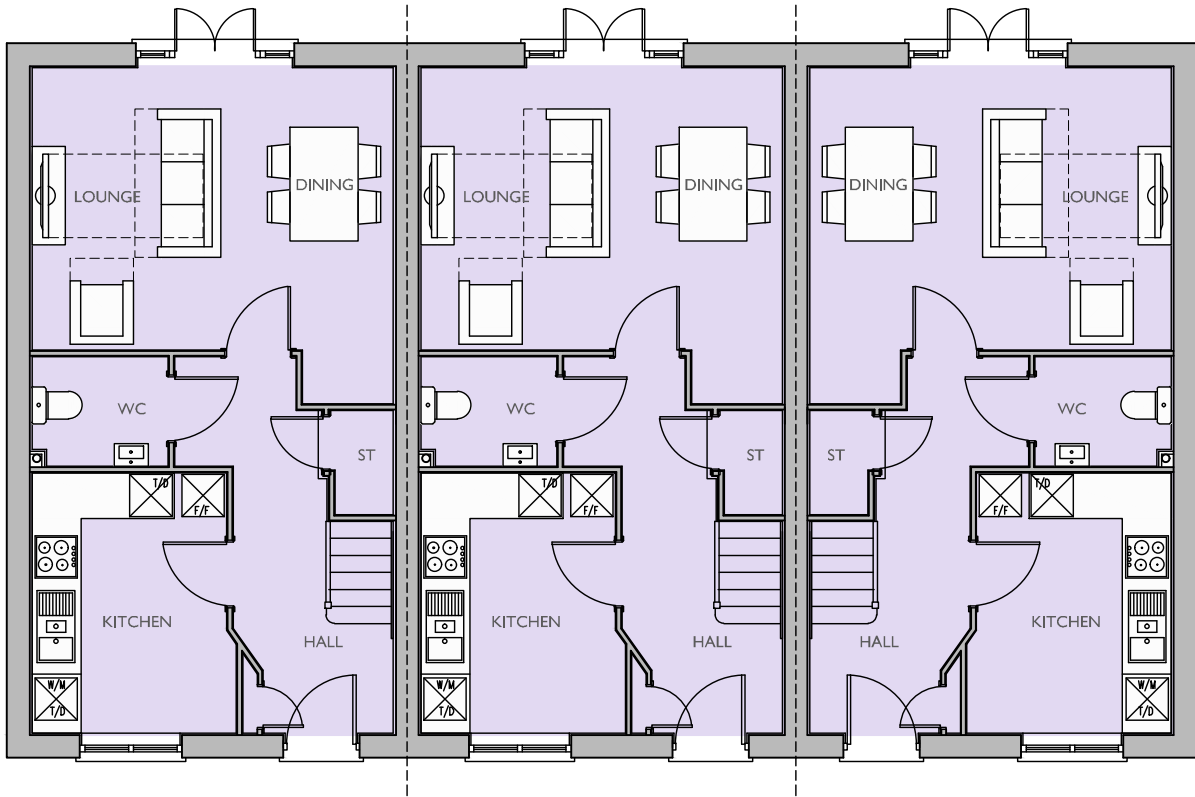

GROUND FLOOR PLAN

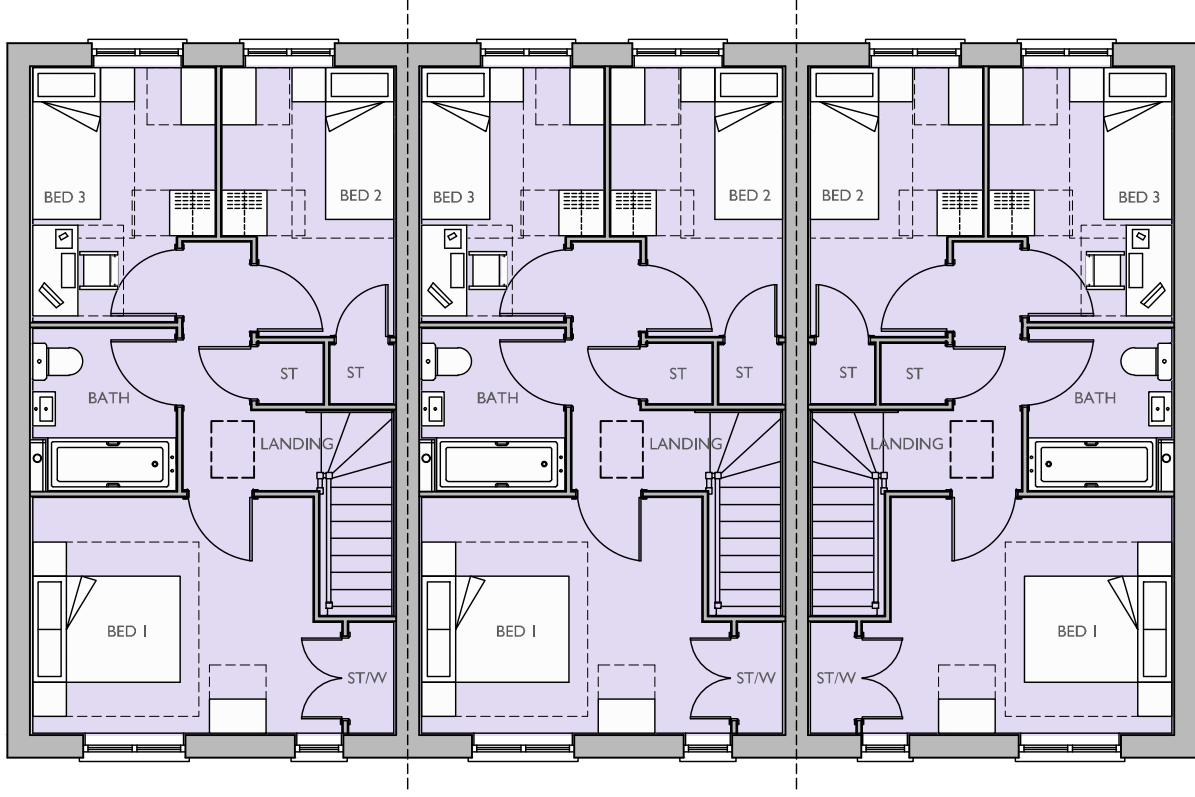

FIRST FLOOR PLAN

Plot No :
105 - 107 (AS)

Plot Description :
3 BED (4 PERSON)
2.0 STOREY HOUSE
GROSS AREA 922 FT² (86 M²)
NET AREA 904 FT² (84 M²)

Drawn by : **KJM** Checked by : **BB**

Scale @ A3:

Scale 1:100

Date: OCTOBER 2020			
Rev	Date	Drawn	Checked
Drg No: CB_84_139_PR_NA30A_P03			Rev:

Project:
**LAND NORTH OF SEFTER ROAD
PAGHAM**

Title:
**PRINCIPAL ROUTE
NA30A FLOOR PLANS**

Client:

COOPERBAILLIE