



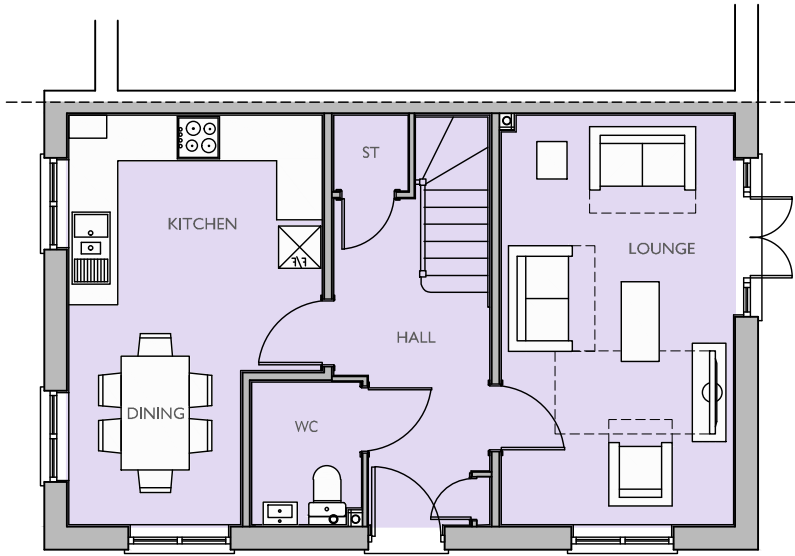

GROUND FLOOR PLAN

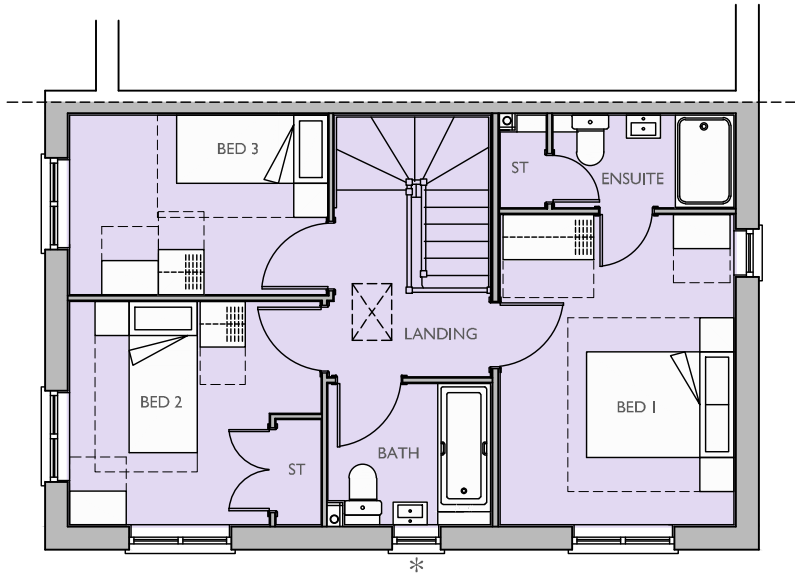

FIRST FLOOR PLAN
* OBSCURE GLAZED WINDOW

Plot No :
109 (AS), 196 (AS)

Plot Description :
3 BED (4 PERSON)
2.0 STOREY HOUSE
GROSS AREA 1040 FT² (96.62 M²)
NET AREA 1024 FT² (95.18 M²)

Drawn by : **KJM**Checked by : **BB**

Scale @ A3:

Scale 1:100

Date: OCTOBER 2020			
Rev	Date	Drawn	Checked
Drg No: CB_84_139_PR_NT31_P02		Rev:	

Project:	LAND NORTH OF SEFTER ROAD PAGHAM
	PRINCIPAL ROUTE NT31 FLOOR PLANS

Client: