


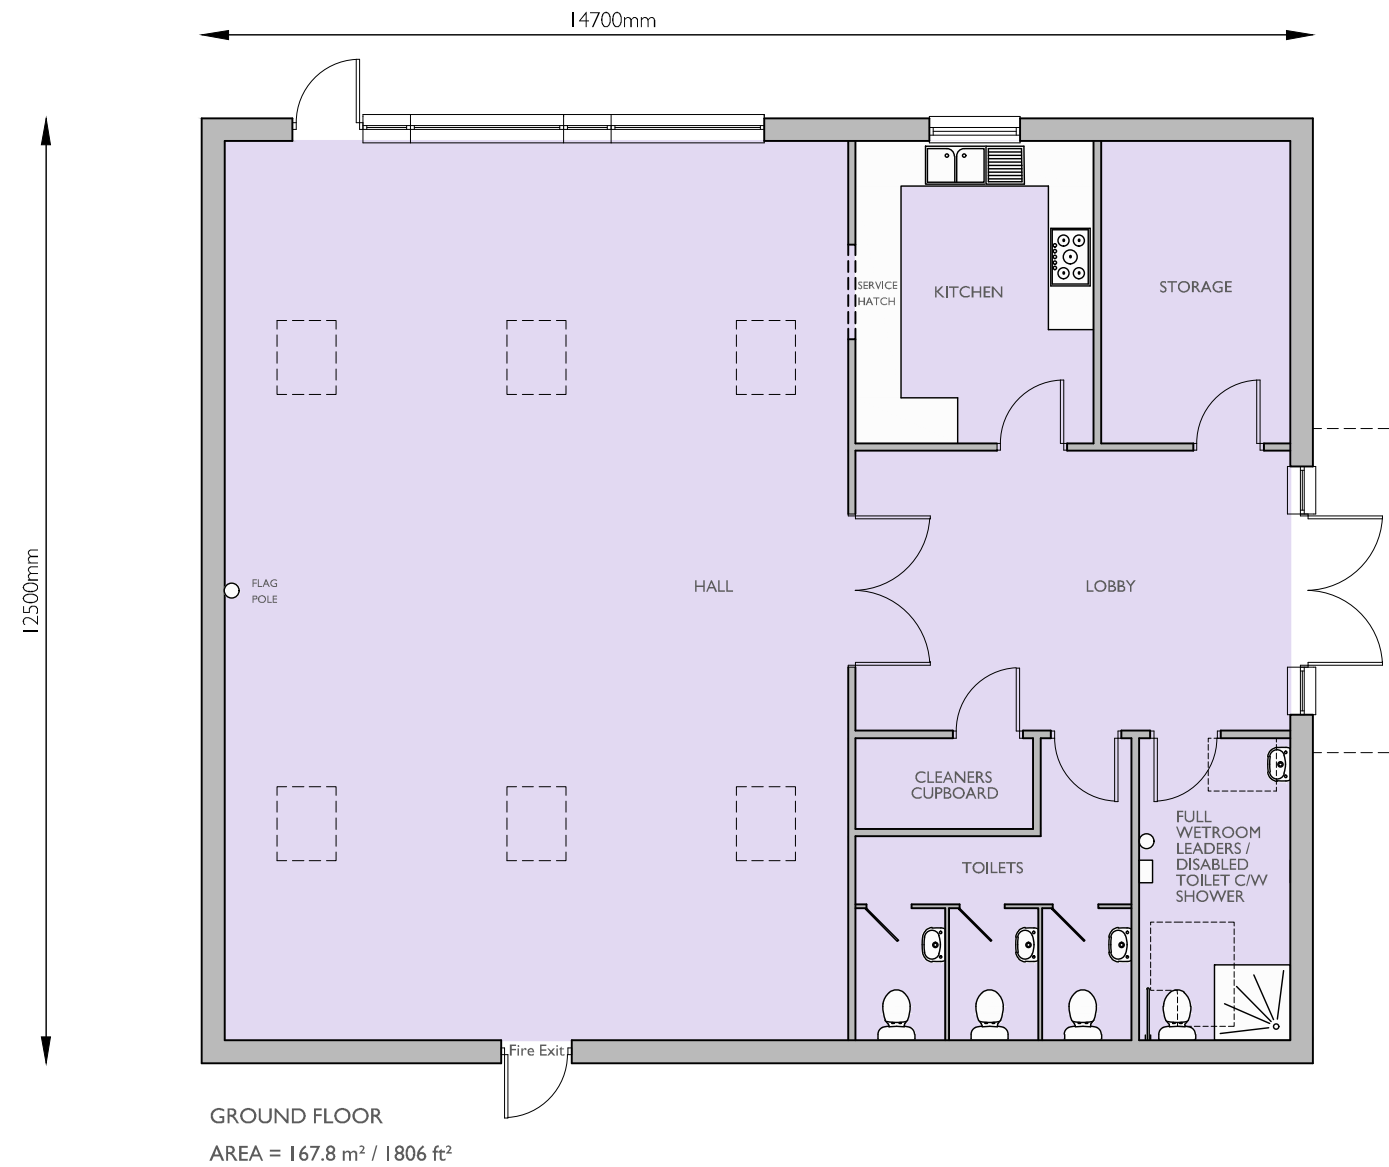

Plot No :

Plot Description :

Drawn by : KJM

Checked by : BB

Scale @ A3:



Scale 1:100

Date: DECEMBER 2019

Rev	Date	Drawn	Checked
C	28.01.21	KJM	BB

AMENDED TO CLIENT COMMENTS

Drg No: CB_84_139_STH_P01

Rev: C

Project:

LAND NORTH OF SEFTER ROAD
PAGHAM

Title:

SCOUT HUT
FLOOR PLAN

Client:

Taylor Wimpey



COOPERBAILLIE

Cooper Baillie Limited - Connaught House, 24 Guildford Road, Bagshot, Surrey GU19 5JN - Telephone 01276 450039 - www.cooperbaillie.co.uk
This drawing and the works depicted are the copyright of Cooper Baillie Ltd, and may not be reproduced or amended except by written permission. No liability will be accepted for amendments made by other persons.