



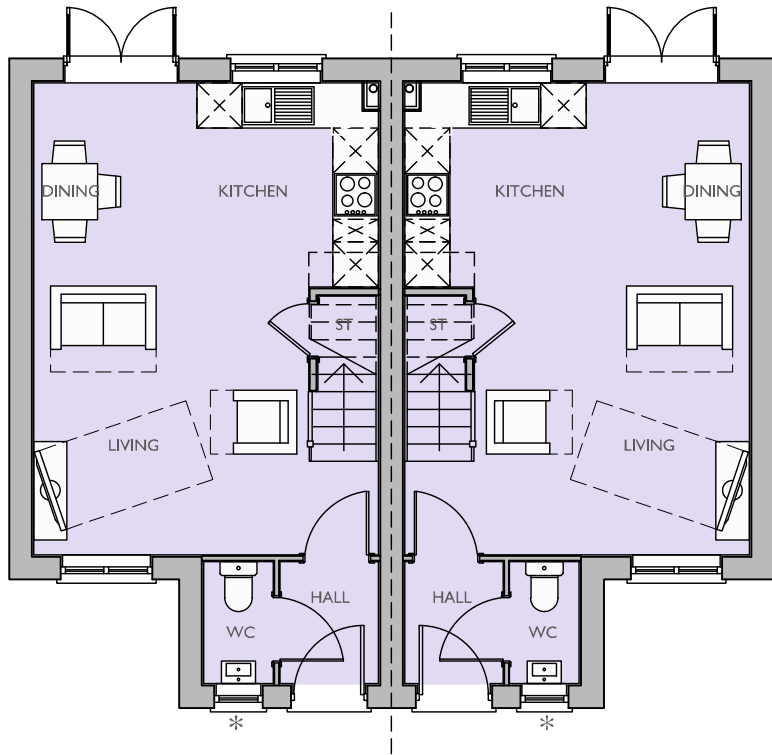

GROUND FLOOR PLAN
* OBSCURE GLAZED WINDOW

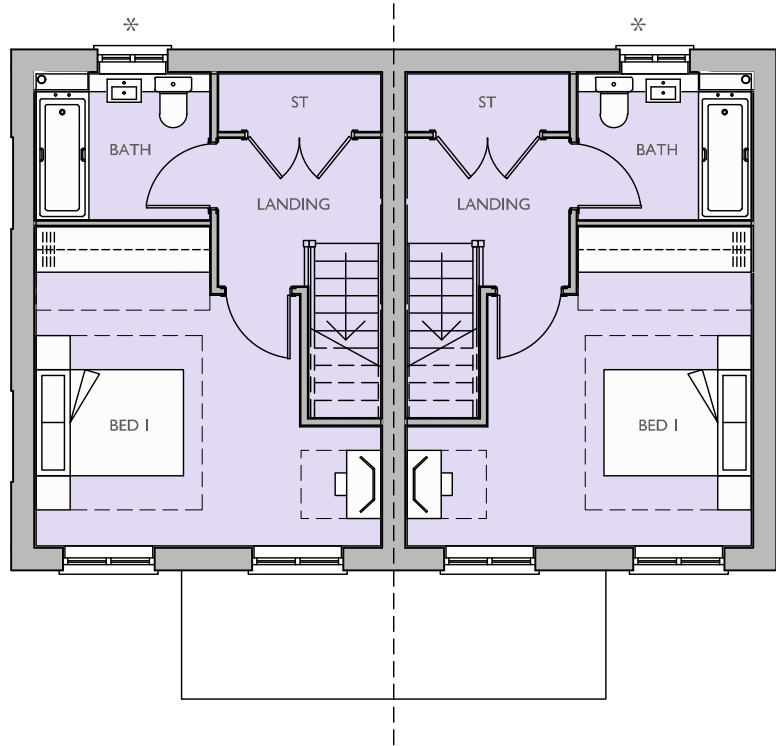

FIRST FLOOR PLAN
* OBSCURE GLAZED WINDOW

Plot No :
191 & 192 (AS)

Plot Description :
1 BED (2 PERSON)
2.0 STOREY HOUSE
GROSS AREA 603 FT² (56 M²)
NET AREA 596 FT² (55 M²)

Drawn by : **KJM** Checked by : **BB**

Scale @ A3:

012345m

Scale 1:100

Date: DECEMBER 2020			
Rev	Date	Drawn	Checked
Drg No: CB_84_139_SQ_IBM_P01		Rev:	

Project:
**LAND NORTH OF SEFTER ROAD
PAGHAM**

Title:
**SOUTHERN QUARTER
IBM FLOOR PLANS**

Client:
Taylor Wimpey

COOPERBAILLIE