



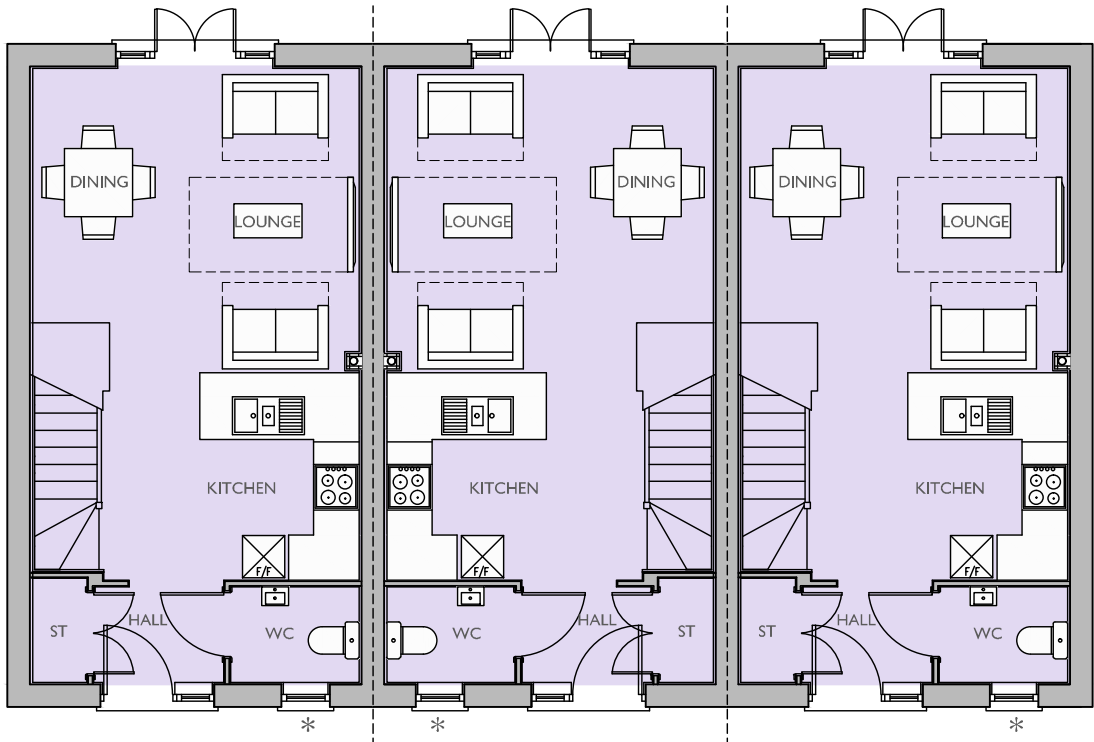

GROUND FLOOR PLAN
* OBSCURE GLAZED WINDOW

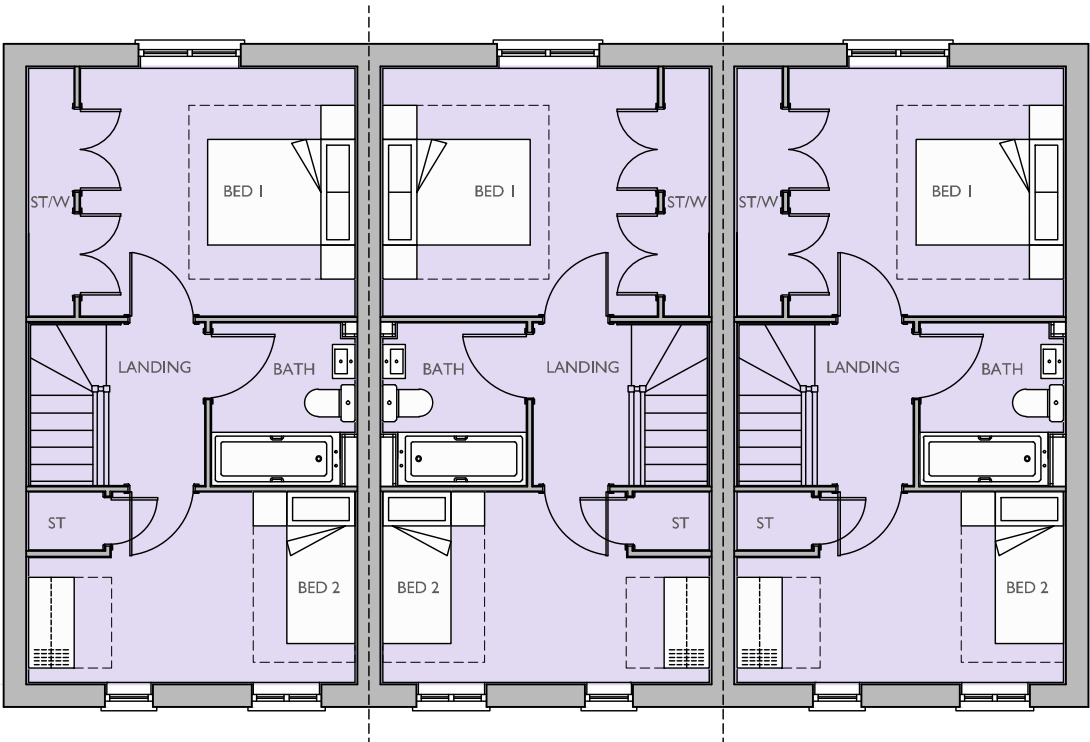

FIRST FLOOR PLAN

Plot No :
160 - 162 (A5)

Plot Description :
2 BED (3 PERSON)
2.0 STOREY HOUSE
GROSS AREA 771 FT² (71.61 M²)
NET AREA 755 FT² (70.10 M²)

Drawn by : KJM	Checked by : BB
Scale @ A3:	
Scale 1:100	

Date: OCTOBER 2020			
Rev	Date	Drawn	Checked
Drg No: CB_84_139_SQ_NA20_P02			Rev:

Project:	LAND NORTH OF SEFTER ROAD PAGHAM
Title:	SOUTHERN QUARTER NA20 FLOOR PLANS

Client:	Taylor Wimpey
---------	----------------------

