



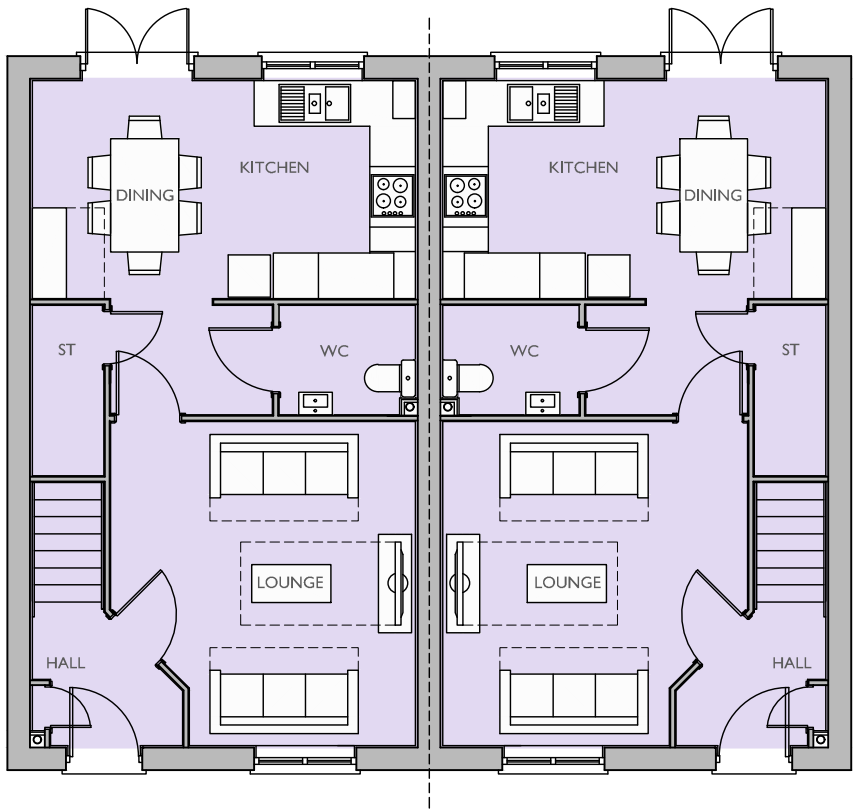

GROUND FLOOR PLAN

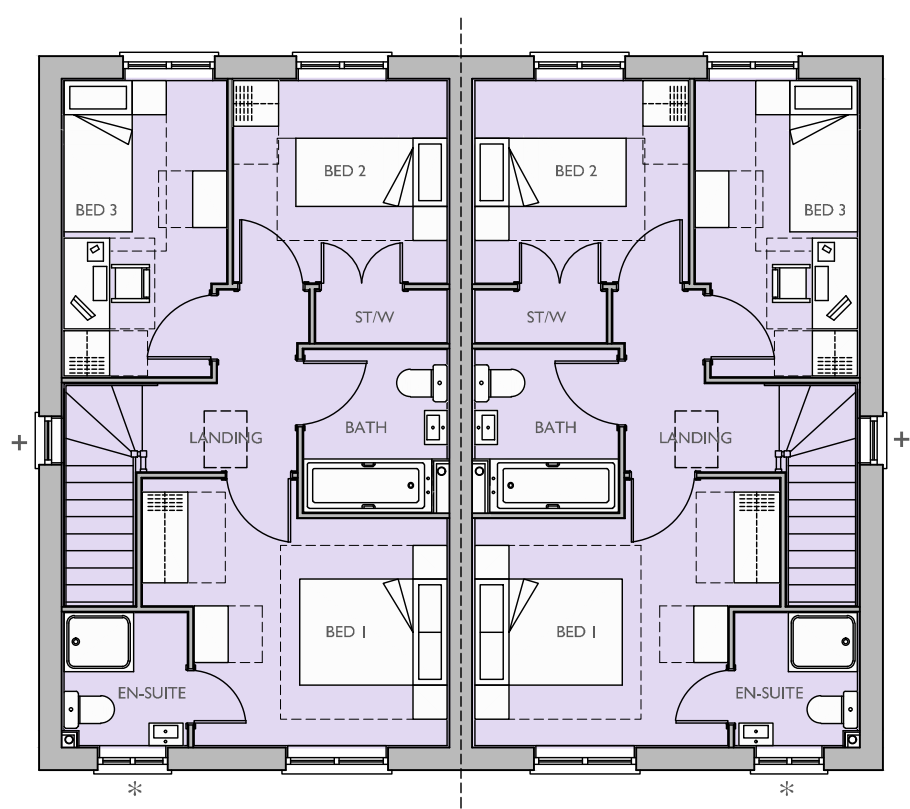

FIRST FLOOR PLAN

* OBSCURE GLAZED WINDOW
 + Windows to Plots 152 & 153, 187 & 188 only

Plot No :
 152 & 153 (AS), 187 & 188 (AS),
 210 & 211 (AS)

Plot Description :
 3 BED (4 PERSON)
 2.0 STOREY HOUSE
 GROSS AREA 976 FT² (90.60 M²)
 NET AREA 958 FT² (89.02 M²)

Drawn by : KJM Checked by : BB

Scale @ A3:
 0 1 2 3 4 5m
 Scale 1:100

Date: OCTOBER 2020

Rev Date Drawn Checked

Drg No: CB_84_139_SQ_NA32_P02

Rev:

Project:
 LAND NORTH OF SEFTER ROAD
 PAGHAM

Title:
 SOUTHERN QUARTER
 NA32 FLOOR PLANS

Client:
Taylor Wimpey



Cooper Baillie Limited - Connaught House, 24 Guildford Road, Bagshot, Surrey GU19 5JN - Telephone 01276 450039 - www.cooperbaillie.co.uk
 This drawing and the works depicted are the copyright of Cooper Baillie Ltd. and may not be reproduced or amended except by written permission. No liability will be accepted for amendments made by other persons.