



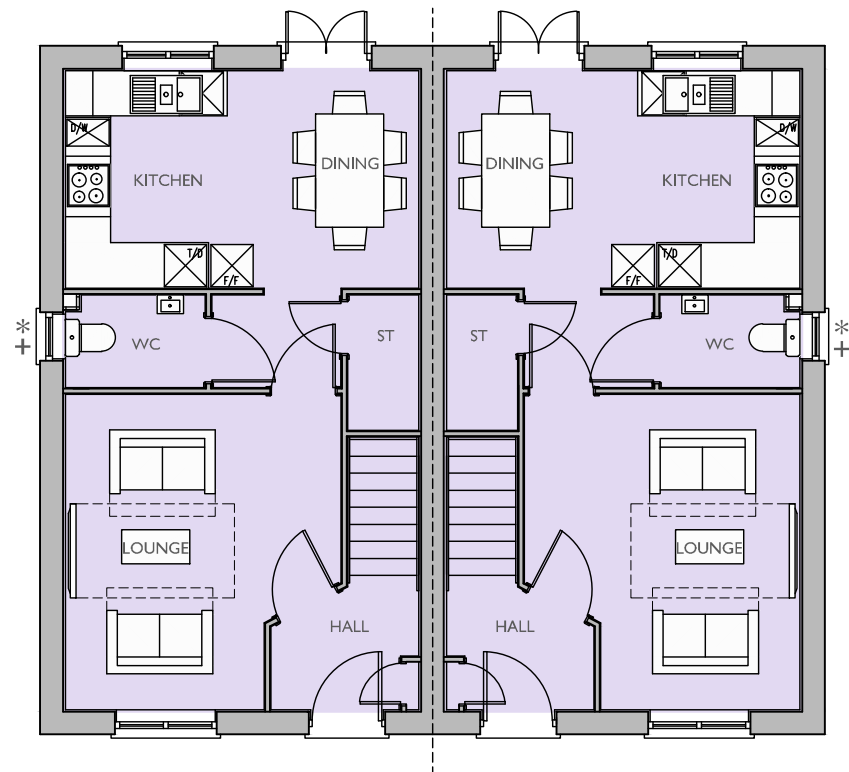

GROUND FLOOR PLAN

* OBSCURE GLAZED WINDOWS
 + Omit Windows to Plots 168 & 169, 170 & 171

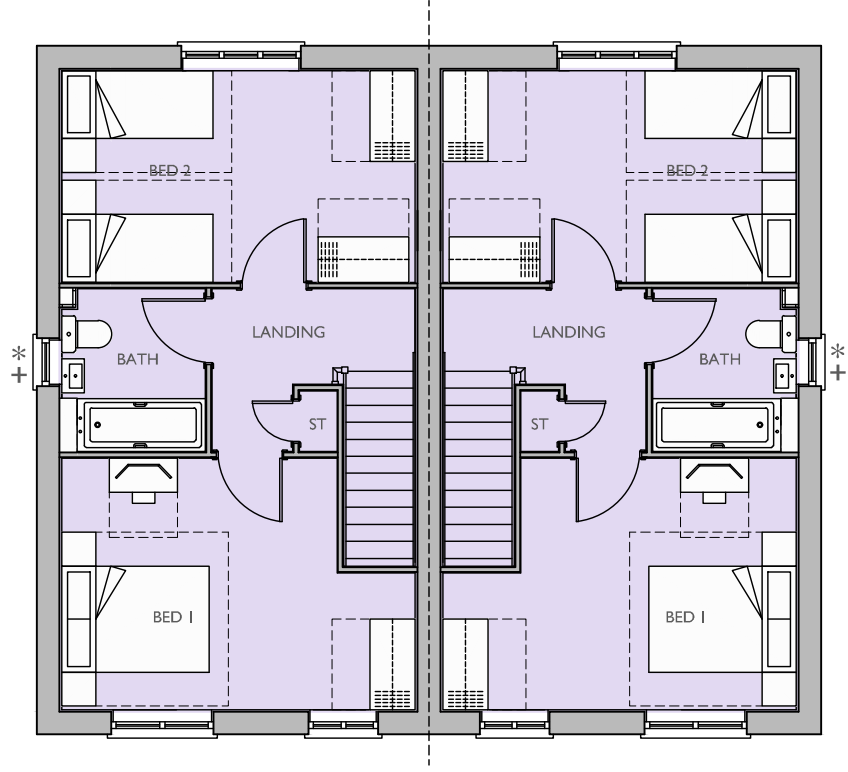

FIRST FLOOR PLAN

Plot No :
 166 & 167 (AS), 168 & 169 (AS),
 170 & 171 (AS), 172 & 173 (AS),
 223 & 224 (AS)

Plot Description :
 2 BED (4 PERSON)
 2.0 STOREY HOUSE
 GROSS AREA 864 FT² (80 M²)
 NET AREA 850 FT² (79 M²)

Drawn by : **KJM** Checked by : **BB**

Scale @ A3:
 0 1 2 3 4 5m
 Scale 1:100

Date: **OCTOBER 2020**

Rev	Date	Drawn	Checked

Drg No: **CB_84_139_SQ_NA22_P01**

Rev:

Project:
**LAND NORTH OF SEFTER ROAD
 PAGHAM**

Title:
**SOUTHERN QUARTER
 NA22 FLOOR PLANS**

Client:

**Taylor
 Wimpey**



Cooper Baillie Limited - Connaught House, 24 Guildford Road, Bagshot, Surrey GU19 5JN - Telephone 01276 450039 - www.cooperbaillie.co.uk
 This drawing and the works depicted are the copyright of Cooper Baillie Ltd, and may not be reproduced or amended except by written permission. No liability will be accepted for amendments made by other persons.