



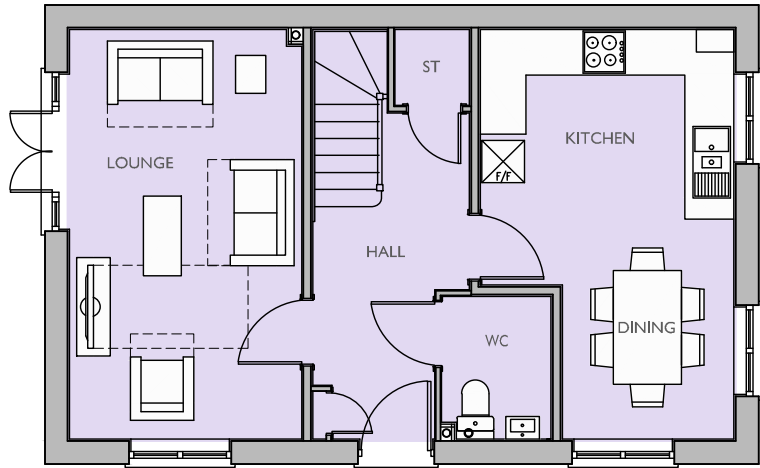

GROUND FLOOR PLAN

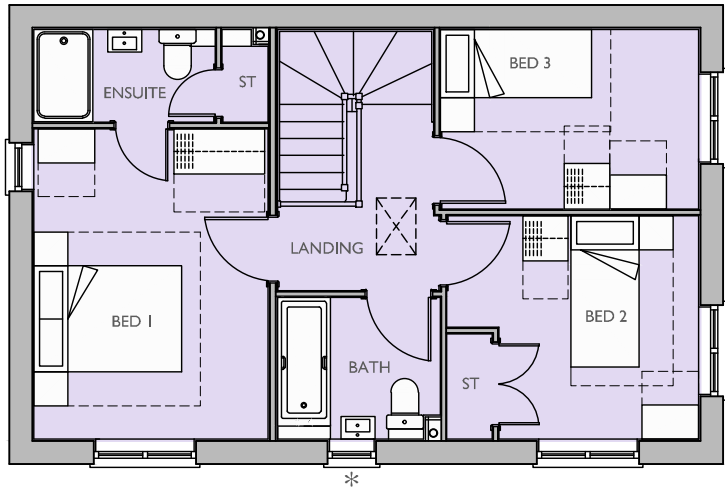

FIRST FLOOR PLAN
* OBSCURE GLAZED WINDOW

Plot No :
151 (AS), 163 (OP), 182 (AS), 209 (AS),
212 (AS), 220 (AS), 222 (AS), 225 (AS)

Plot Description :
3 BED (4 PERSON)
2.0 STOREY HOUSE
GROSS AREA 1040 FT² (96.62 M²)
NET AREA 1024 FT² (95.18 M²)

Drawn by : **KJM** Checked by : **BB**

Scale @ A3:
0 1 2 3 4 5m
Scale 1:100

Date: OCTOBER 2020			
Rev	Date	Drawn	Checked
Drg No: CB_84_139_SQ_NT31_P01		Rev:	

Project:	LAND NORTH OF SEFTER ROAD PAGHAM
Title:	SOUTHERN QUARTER NT31 FLOOR PLANS

Client:

