



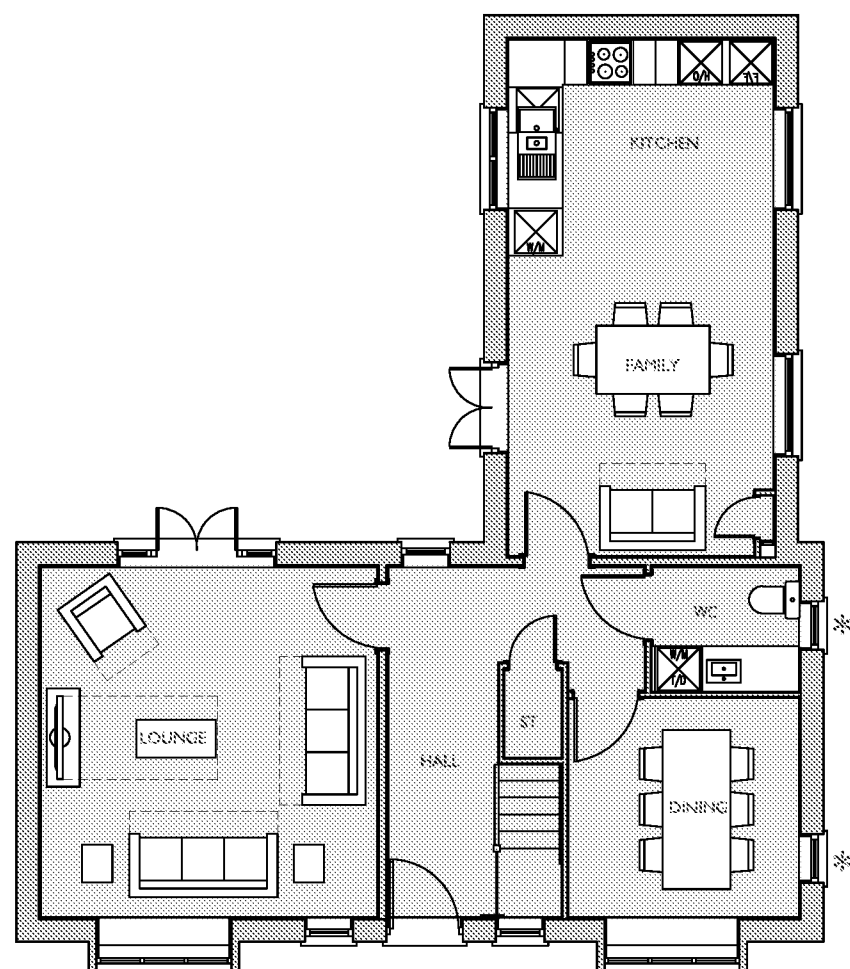

GROUND FLOOR PLAN
* OBSCURE GLAZED WINDOW

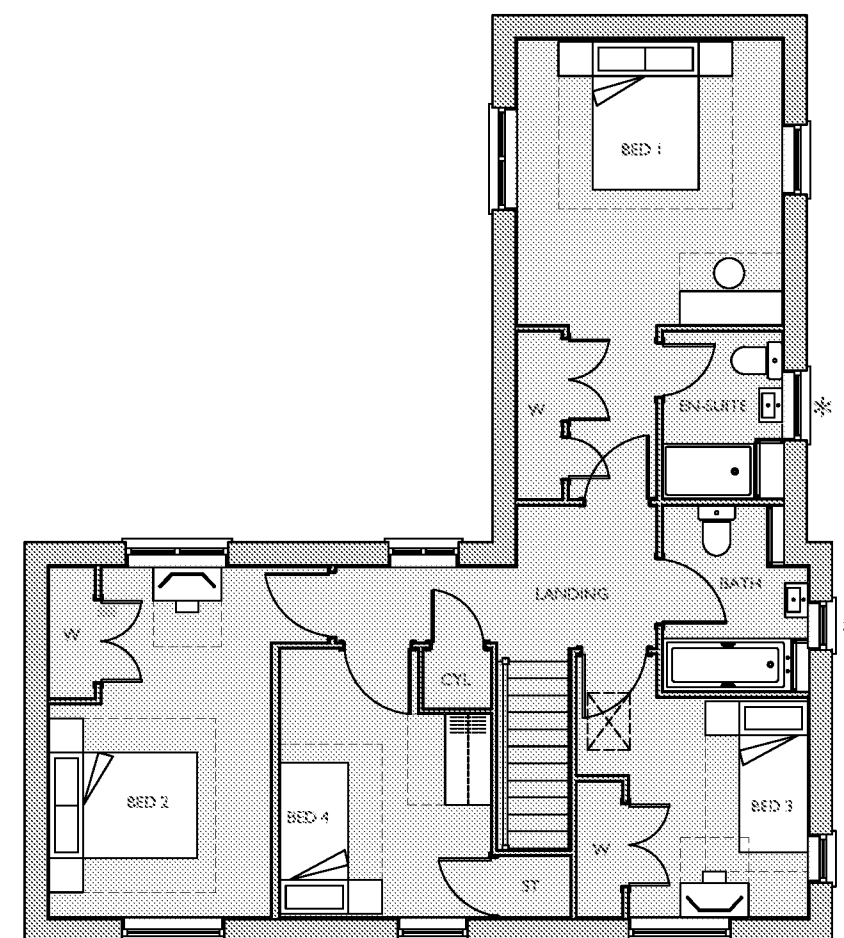

FIRST FLOOR PLAN

Plot No :
215 (AS)

Plot Description :
4 BED (6 PERSON)
2.0 STOREY HOUSE
GROSS AREA 1549 FT² (143.90 M²)
NET AREA 1525 FT² (141.70 M²)

Drawn by : KJM

Checked by : BB

Scale @ A3:



Scale 1:100

Date: DECEMBER 2020

Rev	Date	Drawn	Checked

Org No: CB_B4_139_SQ_NT42_P01

Rev:

Project:


LAND NORTH OF SEFTER ROAD
PAGHAM

Title:

SOUTHERN QUARTER
NT42 FLOOR PLANS

Client:

Taylor Wimpey

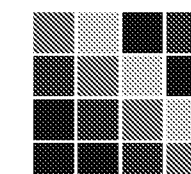

COOPERBAILIE

Cooper Bailie Limited - Connaught House, 24 Guildford Road, Bagshot, Surrey GU19 5JN - Telephone 01276 450039 - www.cooperbailie.co.uk
This drawing and the works depicted are the copyright of Cooper Bailie Ltd. and may not be reproduced or amended without written permission. No liability will be accepted for inaccuracies made by other persons.