

Notes
All details are indicative only. All dimensions to be checked on site by contractor prior to commencement of works. Any discrepancies in drawings to be reported to SYR CONSULTANTS.

[illegible]

SYR Consultants

SPITFIRE HOUSE,
7 NETTLETON AVENUE,
TANGMERE, WEST SUSSEX, PO20 2HZ
TEL 01243 940730 MOB 07850122634
EMAIL: rsyred@syiconsultants.com



CLIENT: Mr and Mrs T. Stockley
27 Swan Dene
Pagham
Bognor Regis
West Sussex PO21 4UP

PROJECT: Small front and rear extension together with conversion of part of the existing garage to accommodate bedroom, shower room and utility space maintaining access to rear garden area.

DRAWING TITLE:

Existing Plans

DRAWN: RCS	JOB NO: 2020/12/01	SCALE: 1:100 @ A3
CHECKED: SJS	DRAWING NO:	REV:
DATE: Dec 20	EX/01	

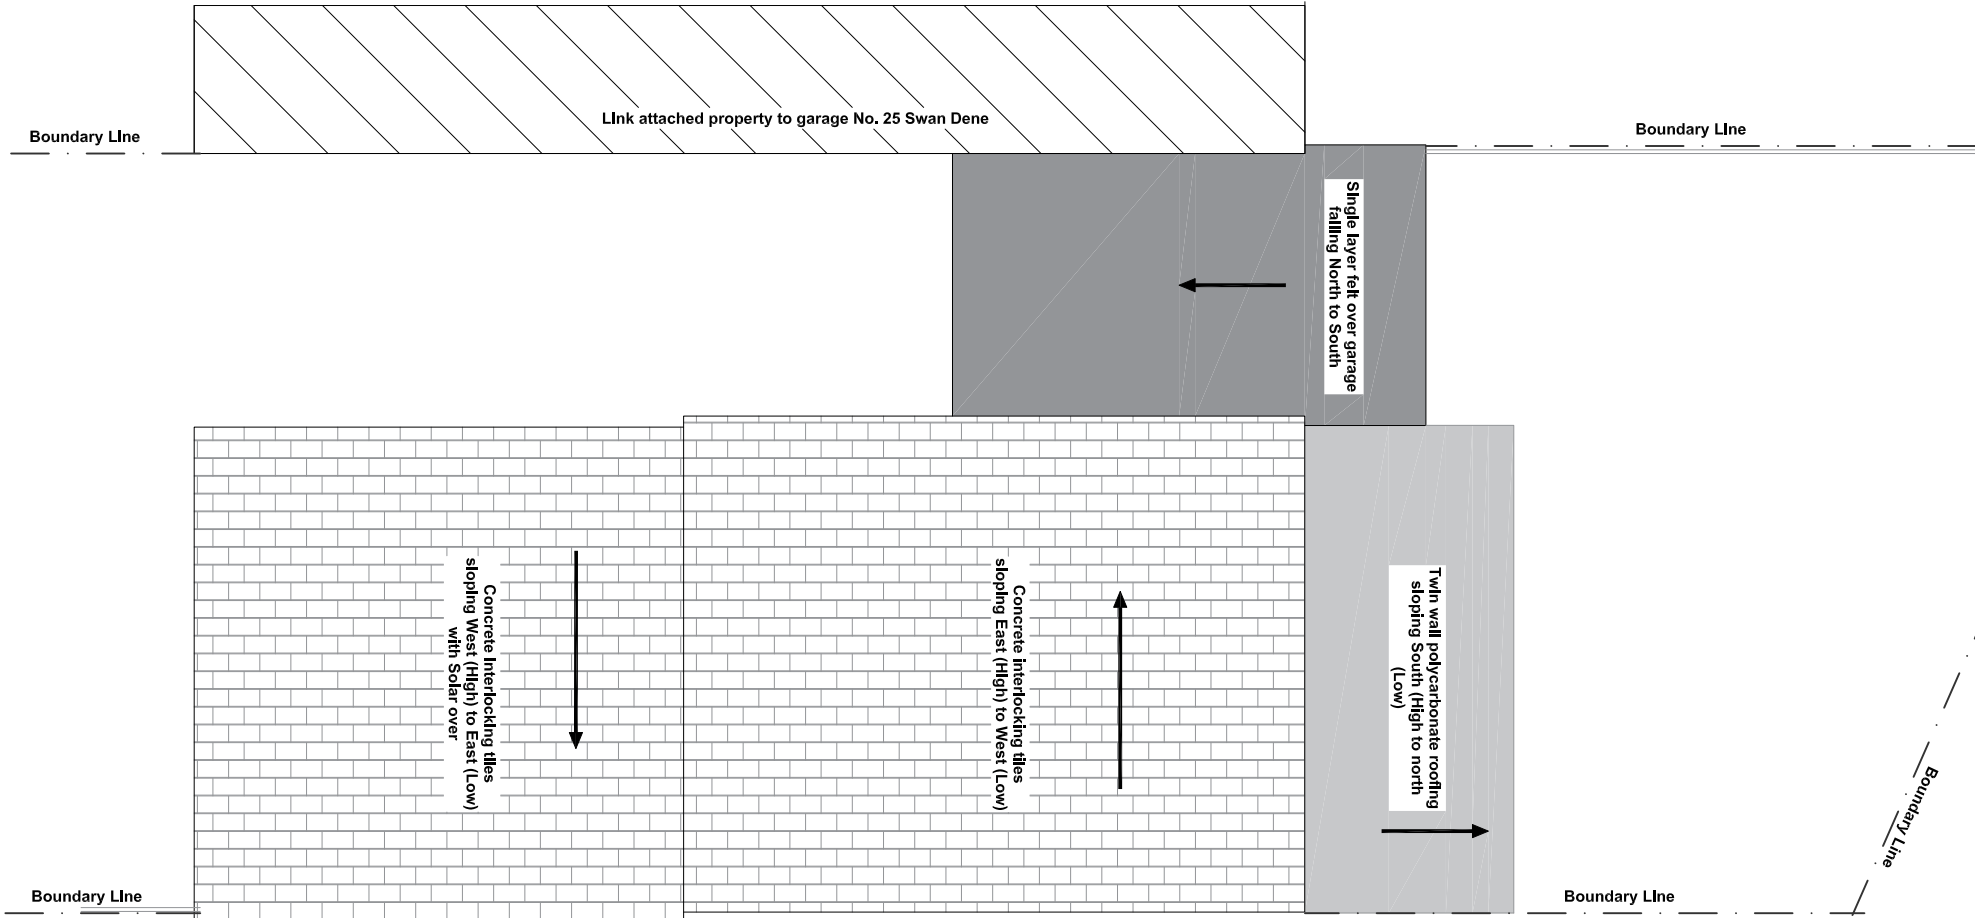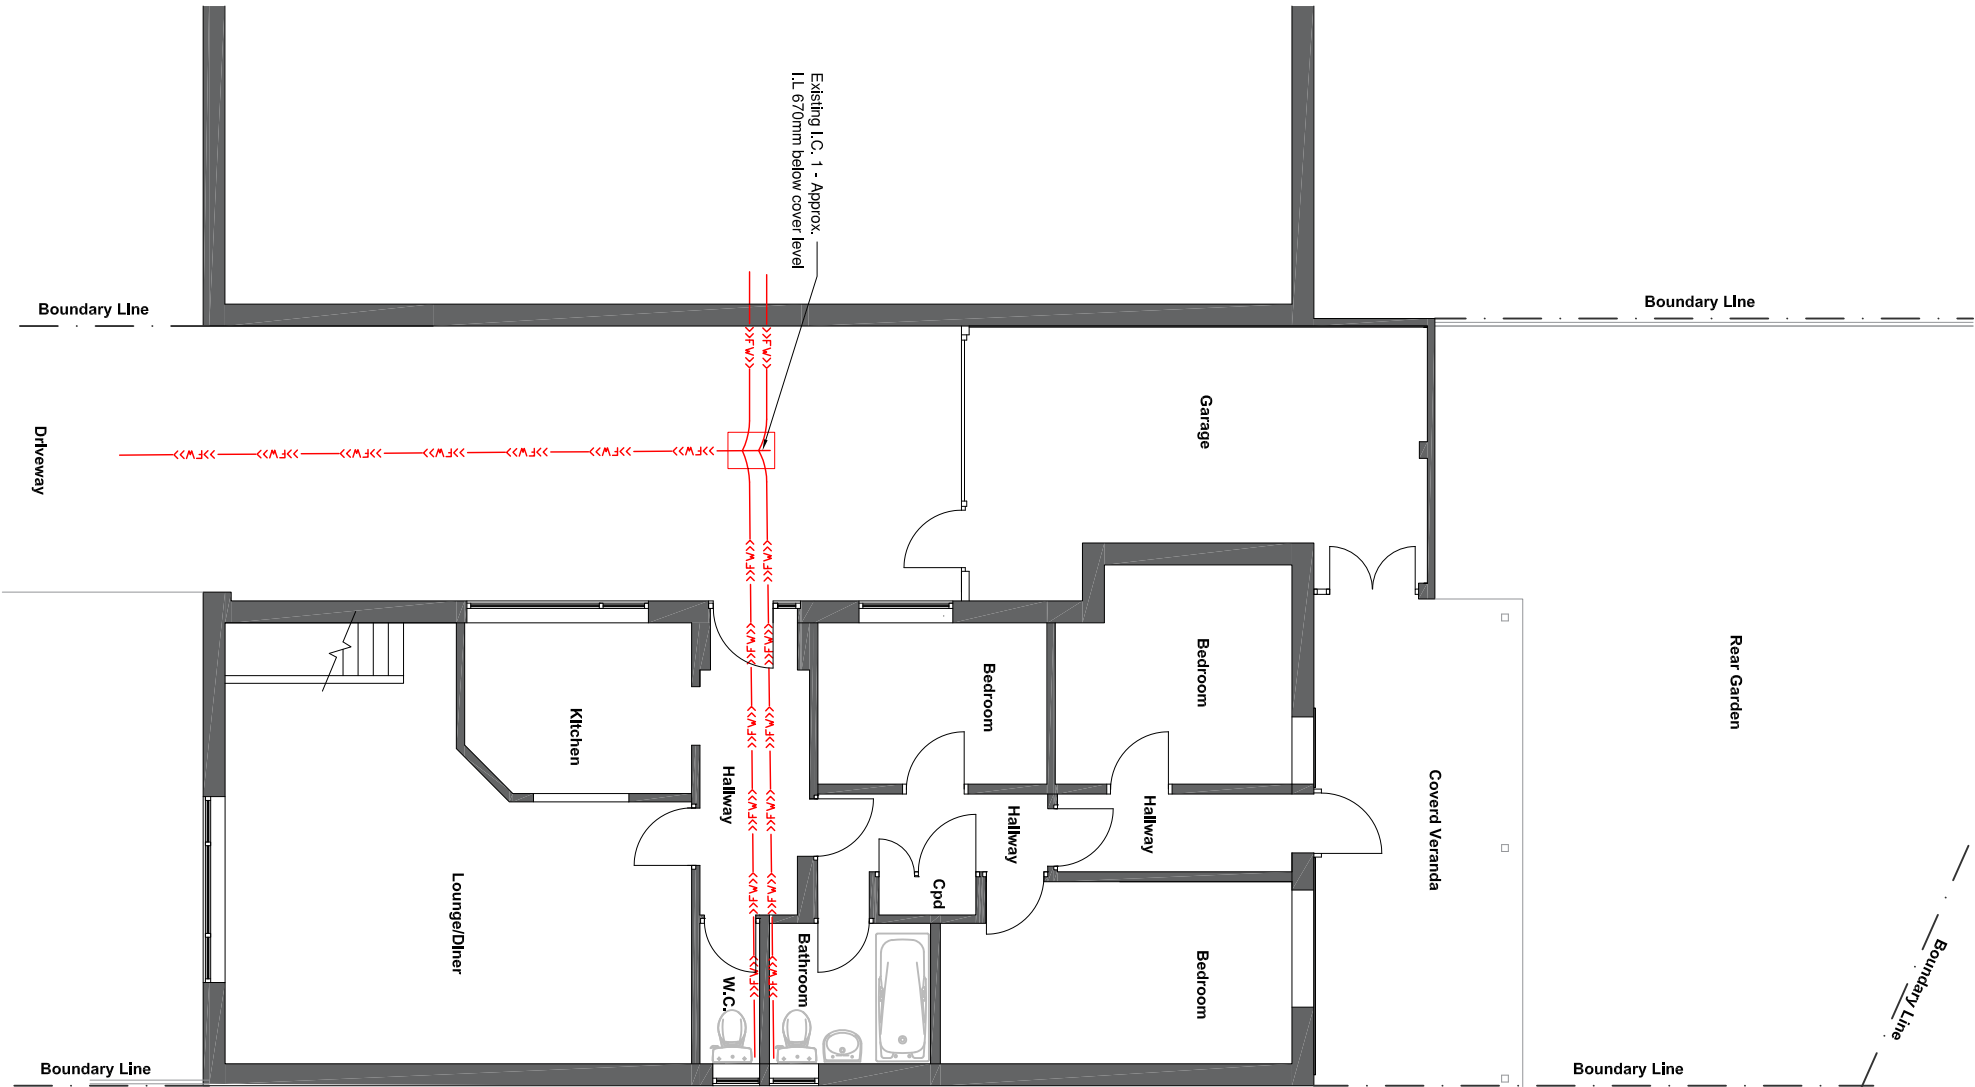

Ground Floor Plan

at 1:100 Scale

Roof Plan at 1:100 Scale