

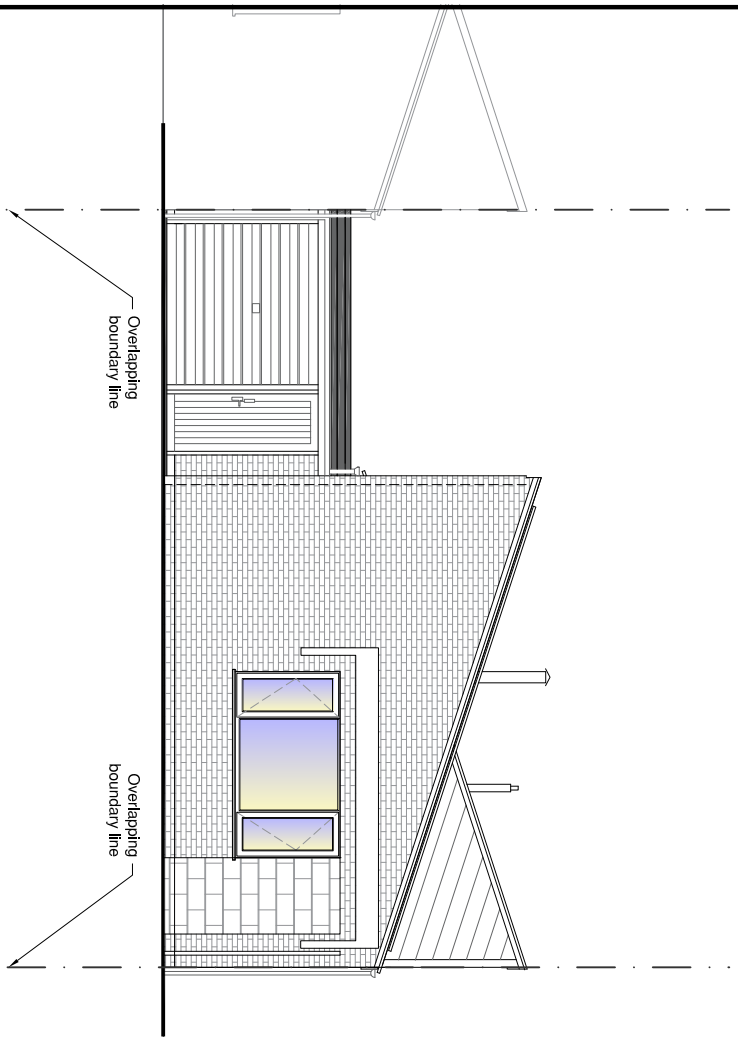




Notes
All details are indicative only. All dimensions to be checked on site by contractor prior to commencement of works. Any discrepancies in drawings to be reported to SYR CONSULTANTS.

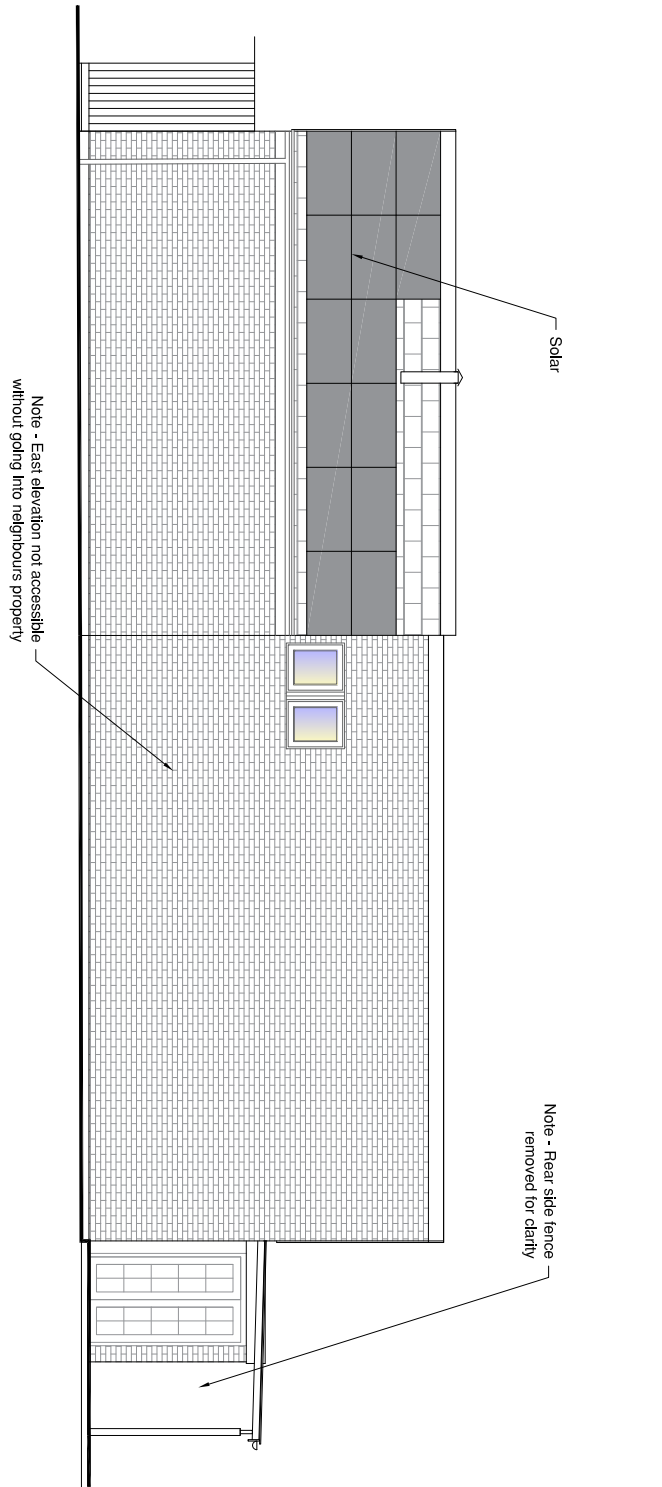


Front Elevation (South) at 1:100 Scale

 

Side Elevation (East) at 1:100 Scale

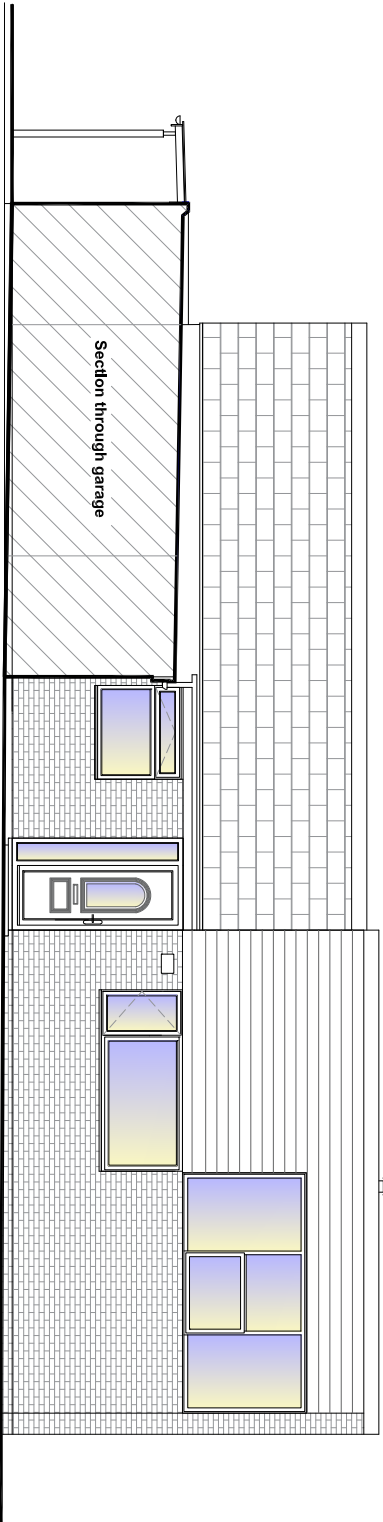 

Side Elevation (West) at 1:100 Scale

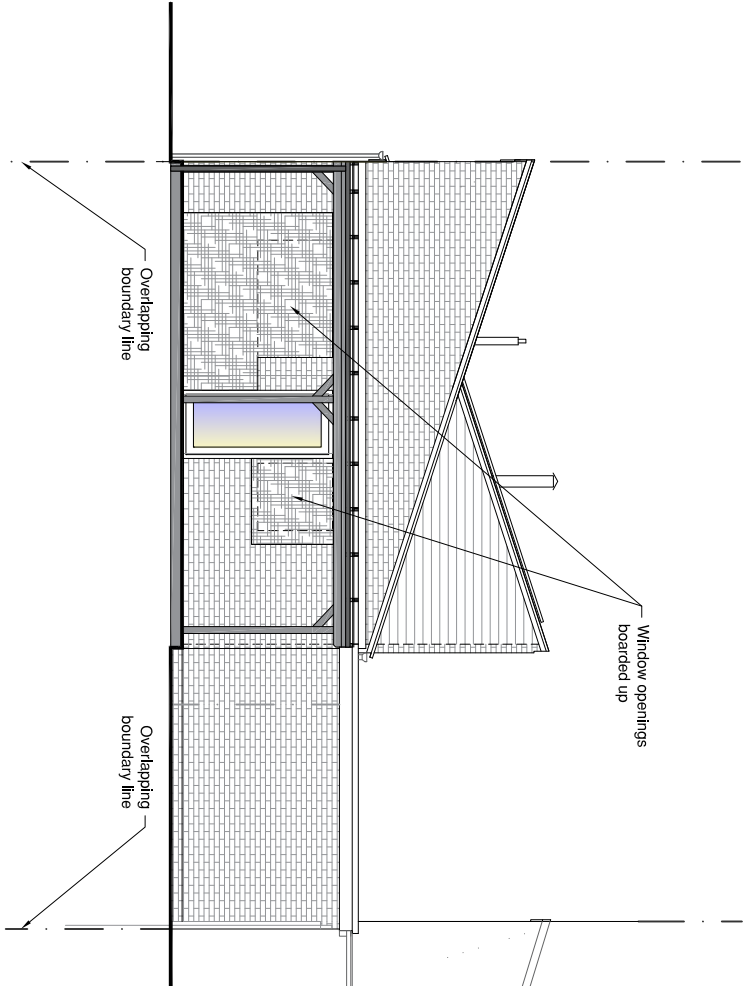

Rear Elevation (North) at 1:100 Scale



SPLITFIRE HOUSE,
7 NETTLETON AVENUE,
TANGMERE, WEST SUSSEX, PO20 2HZ
TEL. 01243 940730 MOB. 07850122634
EMAIL: rsyred@syiconsultants.com

CLIENT:
Mr and Mrs T. Stockley
27 Swan Dene
Pagham
Bognor Regis
West Sussex PO21 4UP

PROJECT:
Small front and rear extension
together with conversion of part of
the existing garage to accommodate
bedroom, shower room and utility
space maintaining access to rear
garden area.

DRAWING TITLE:
Existing Elevations

DRAWN:	JOB NO:	SCALE:
RCS	2020/12/01	1:100 @A3
CHECKED:	DRAWING NO:	REV:
SJS		
DATE:	EX/02	
Dec 20		