


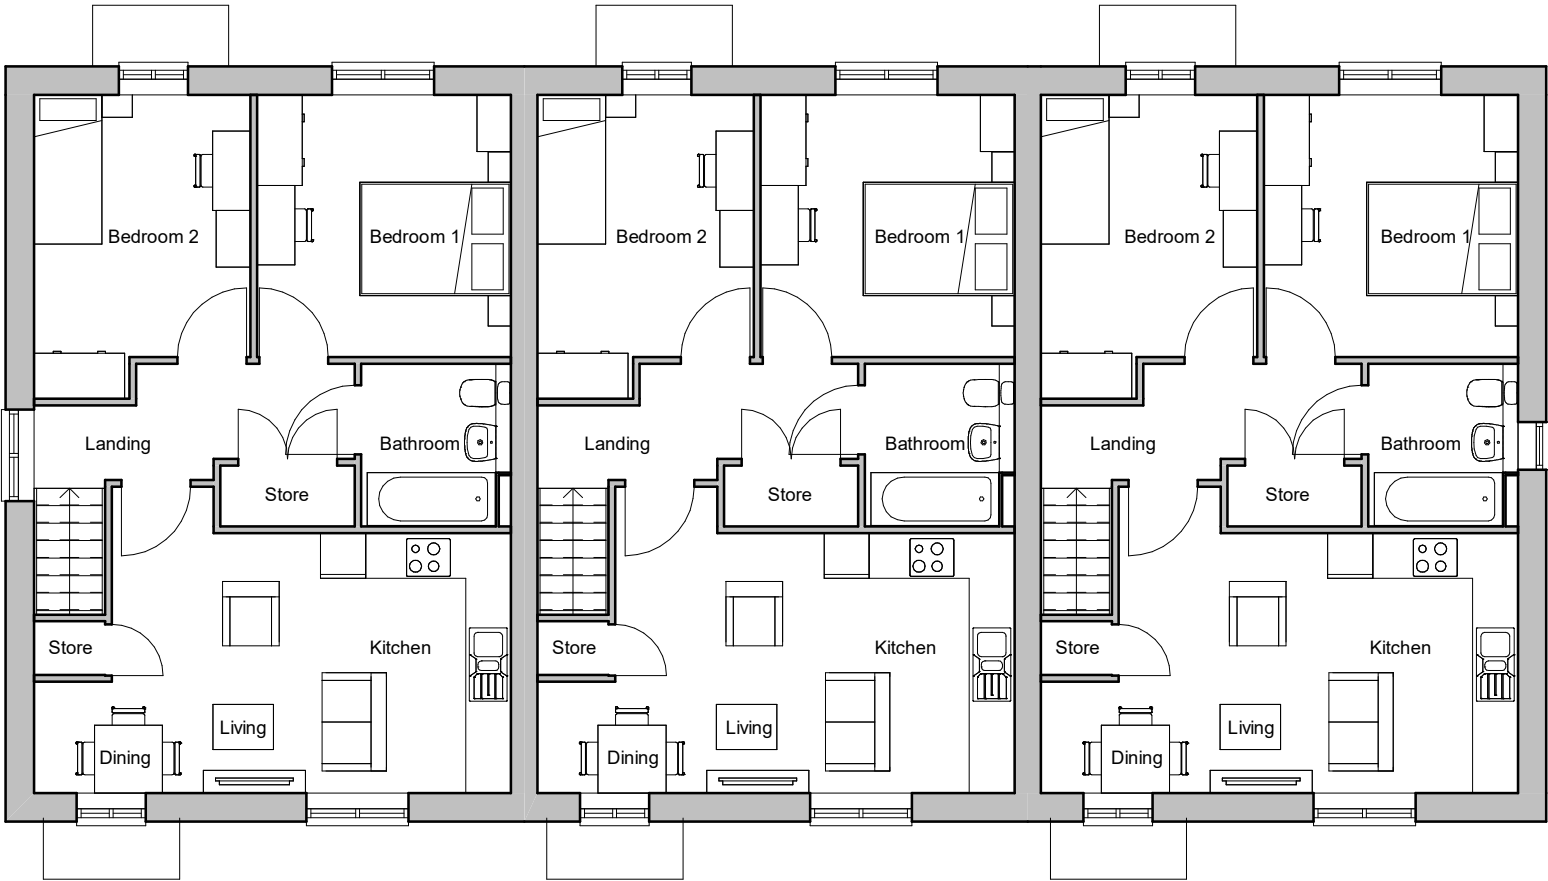

First Floor Plan

|                   |       |                  |   |        |     |
|-------------------|-------|------------------|---|--------|-----|
| House type        | GL    | Variation        | T | Option | 3   |
| Bedrooms          | 2     | Persons          |   |        | 3   |
| Sq. ft finish     | 63.85 | Sq. m finish     |   |        | 687 |
| Sq. ft structural | 64.97 | Sq. m structural |   |        | 699 |

Romsey

Portishead

Camberley

T:01794 367703

T:01275 407000

T:01276 479050

F:01794 367276

F:01794 367276

F:01794 367276

| Rev | Description    |
|-----|----------------|
| A   | Planning Issue |

| Date     | Au | Ch |
|----------|----|----|
| 18.12.20 |    | CH |

www.thrivearchitects.co.uk

This drawing is the copyright of Thrive Architects Ltd ©. All rights reserved. Ordnance Survey Data © Crown Copyright. All rights reserved. Licence No. 100007359. DO NOT scale from this drawing. Contractors, Sub-contractors and suppliers are to check all relevant dimensions and levels of the site and building before commencing any shop drawings or building work. Any discrepancies should be recorded and reported to the architect immediately. This drawing is to be read in conjunction with the Consultants' drawings.

|             |                                                        |         |          |                    |
|-------------|--------------------------------------------------------|---------|----------|--------------------|
| Project     | Hook Lane, Pagham                                      |         |          |                    |
| Drawing     | Plots 123-128 (HT. Souter & Glover)<br>Floor Plans 2/2 |         |          |                    |
| Client      | Hallam Land                                            |         |          |                    |
| Job no.     | HALL200505                                             | Date    | 16.07.20 |                    |
| Dwg no.     | P.123-128.p2                                           | Rev.    | A        |                    |
| Author      | CH                                                     | Checker | MWP      | Scale 1 : 100 @ A3 |
| Status      | PLANNING                                               | Office  | Romsey   |                    |
| Client ref. |                                                        |         |          |                    |

