



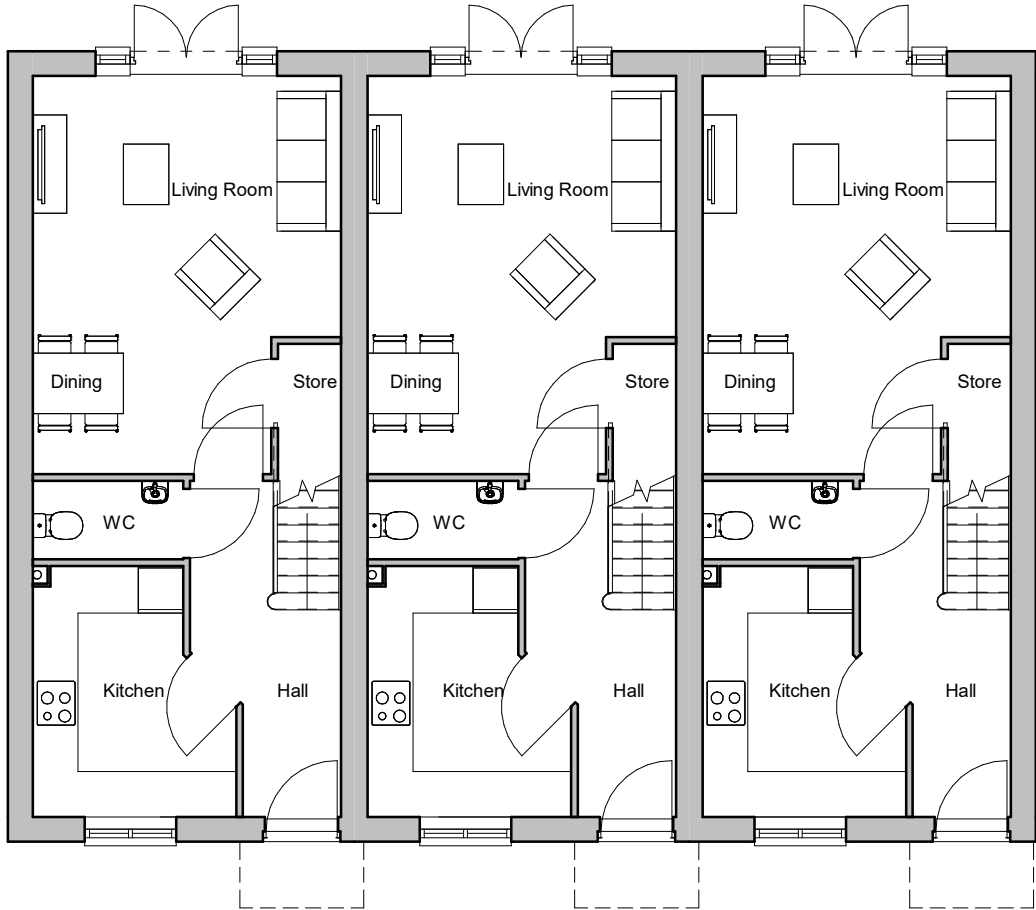

Ground Floor Plan

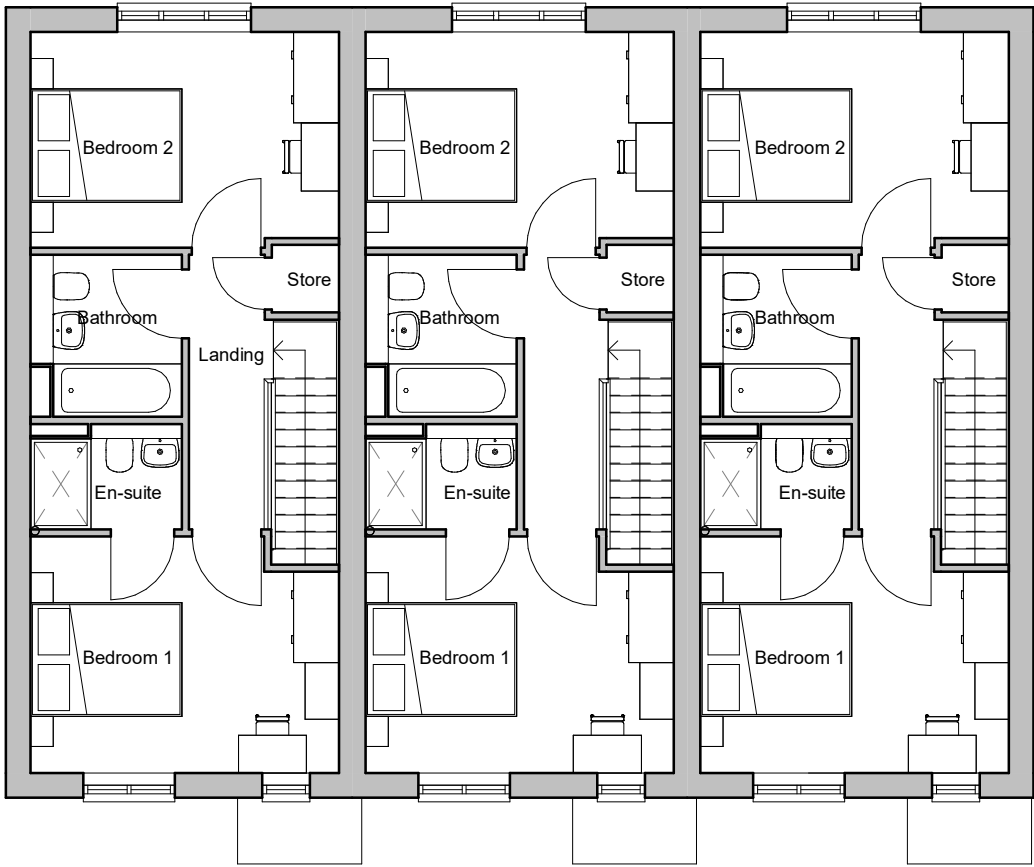

First Floor Plan

House type	CN	Variation	T	Option	1
Bedrooms	2	Persons			4
Sq. ft finish	861	Sq. m finish			79.95
Sq. ft structural	876	Sq. m structural			81.34

Romsey Portishead Camberley
T:01794 367703 T:01275 407000 T:01276 479050
F:01794 367276 F:01794 367276 F:01794 367276

Rev	Description
A	Planning issue

Date	Au	Ch
18.12.20		CH

Project	Hook Lane, Pagham			
Drawing	Plots 231-233 (HT. Coiner) Floor Plans			
Client	Hallam Land			
Job no.	HALL200505	Date	17/07/20	
Dwg no.	P.231-233.p	Rev.	A	
Author	CH	Checker	MWP	Scale 1 : 100 @ A3
Status	PLANNING			Office Romsey
Client ref.				

