



Front Elevation

Side Elevation

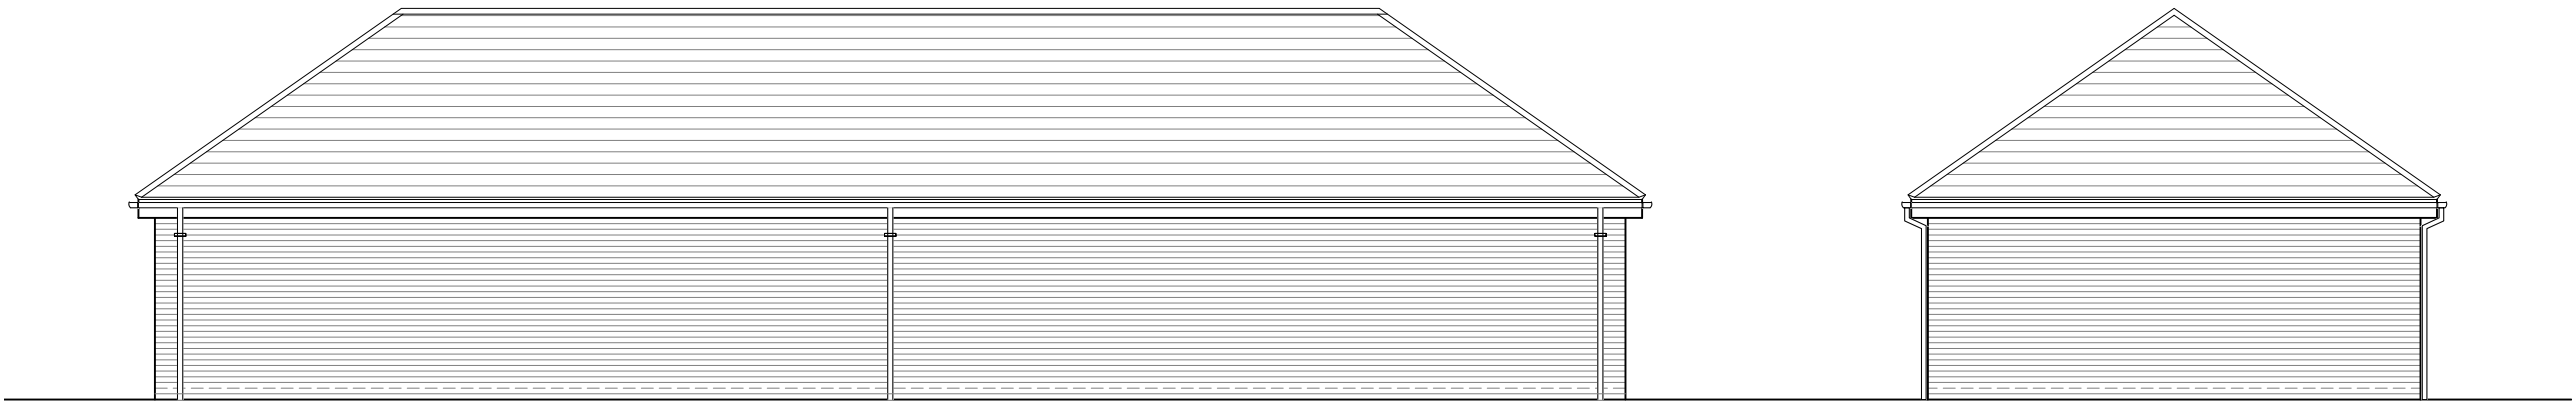

Rear Elevation

Side Elevation

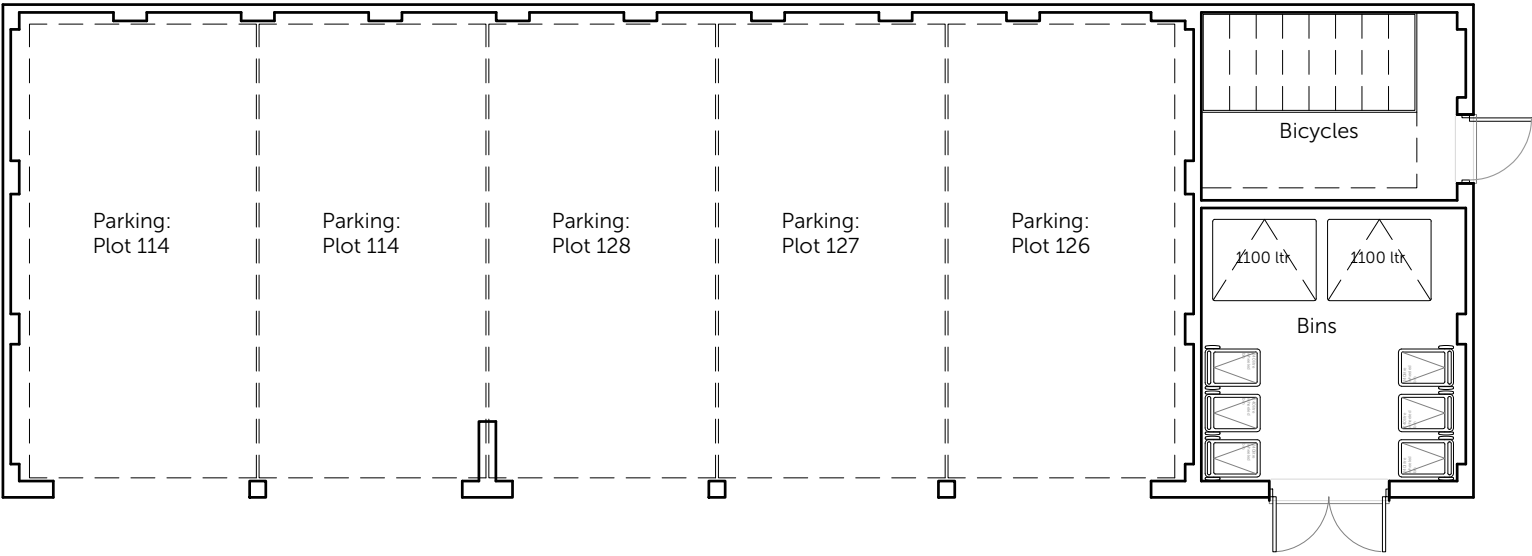

Floor Plan



| Romsey Office   |  | Portishead Office   |  | Rev | Description          | Date     | Au  | Ch  |
|---|--|---|--|-----|----------------------|----------|-----|-----|
| Building 300, The Grange,<br>Romsey Road,<br>Michelmersh, Romsey,<br>Hampshire, SO51 0AE<br>T:01794 367703 F:01794 367276 |  | Unit 5, Middle Bridge Business Park,<br>Bristol Road,<br>Portishead,<br>Bristol, BS20 6PN<br>T:01275 407000 F:01794 367276 |  | A   | Issued for Planning. | 17.12.20 | MWP | CAW |

|             |                                                              |         |             |
|-------------|--------------------------------------------------------------|---------|-------------|
| Project     | Hook Lane, Pagham                                            |         |             |
| Drawing     | Car Barn with Bin/Bicycle Store<br>Floor Plan and Elevations |         |             |
| Client      | Hallam Land                                                  |         |             |
| Job no.     | HALL200505                                                   | Date    | Dec' 2020   |
| Dwg no.     | CBBS.01.pe                                                   | Rev.    | A           |
| Author      | MWP                                                          | Checker |             |
| Status      | PLANNING                                                     | Scale   | 1:100 at A3 |
| Client ref. |                                                              | Office  | Romsey      |

