





Front Elevation

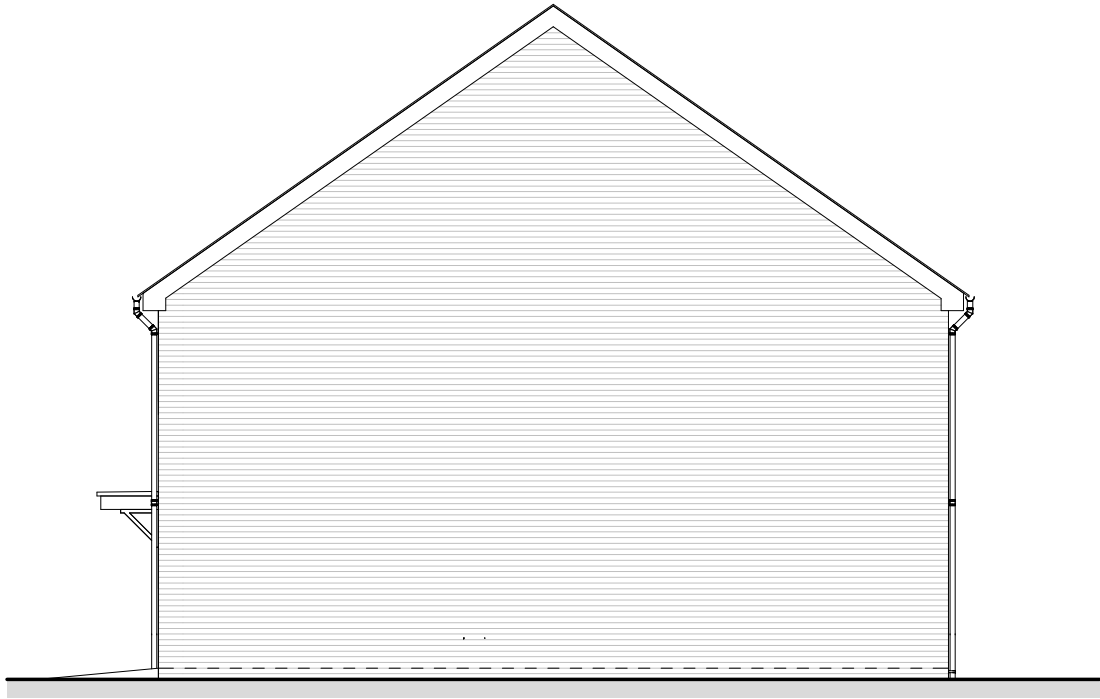

Side Right Elevation



Rear Elevation

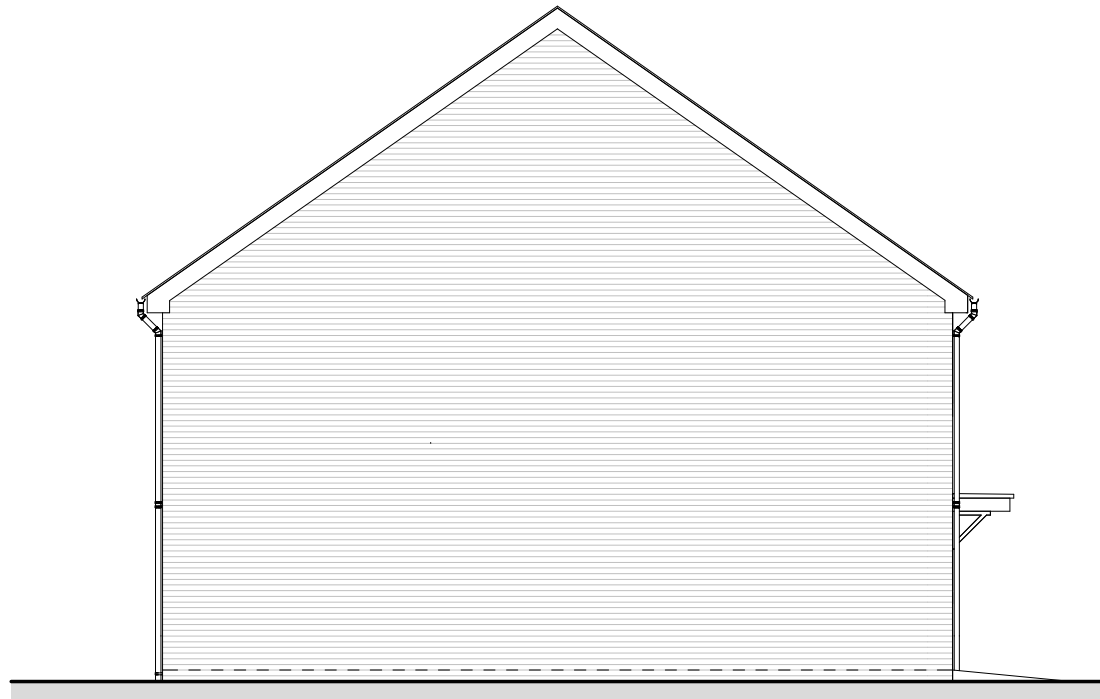

Side Left Elevation

PLOT No
As Drawn - 21-22, 104-105, 195-196, 247-248



Romsey Portishead Camberley
T:01794 367703 T:01275 407000 T:01276 479050
F:01794 367276 F:01794 367276 F:01794 367276

Rev Description
A Issued for Planning

Date Au Ch
18.12.20 PAR

www.thrivearchitects.co.uk
This drawing is the copyright of Thrive Architects Ltd ©. All rights reserved. Ordnance Survey Data © Crown Copyright. All rights reserved. Licence No. 100007359. DO NOT scale from this drawing. Contractors, Sub-contractors and suppliers are to check all relevant dimensions and levels of the site and building before commencing any shop drawings or building work. Any discrepancies should be recorded to the Architect. Where applicable this drawing is to be read in conjunction with the Consultants' drawings.

Project	Hook Lane, Pagham			
Drawing	House Type Coiner (2 Block) Elevations and Plans - Town - Brick			
Client	Hallam Land			
Job no.	HALL200505	Date	14.05.20	
Dwg no.	HT.CN.(2Blk).T.01.e	Rev.	A	
Author	AS	Checker	MWP	Scale 1 : 100 @ A3
Status	PLANNING			Office Romsey
Client ref.				

