



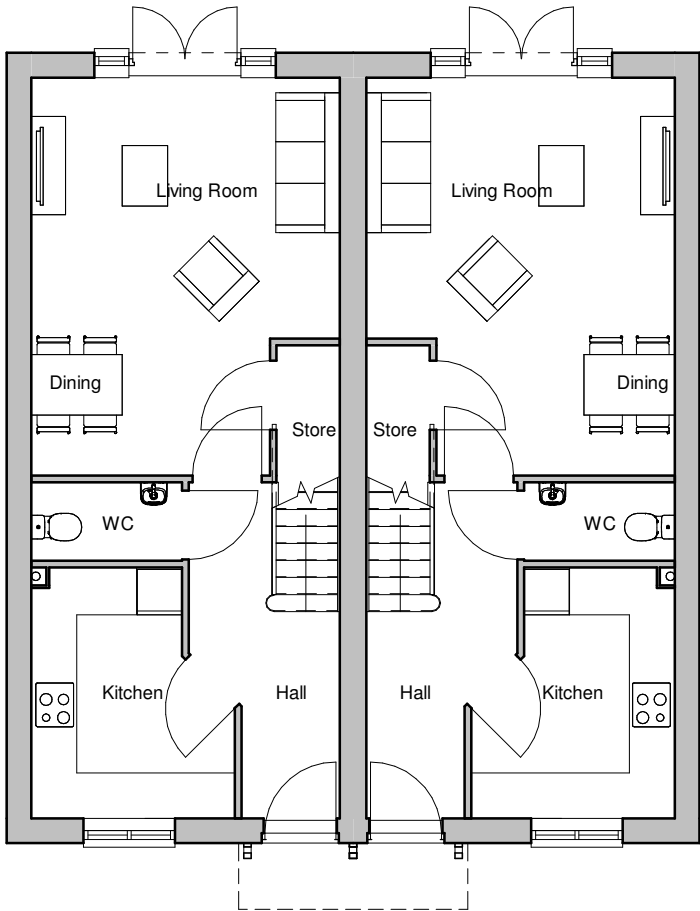

Ground Floor Plan

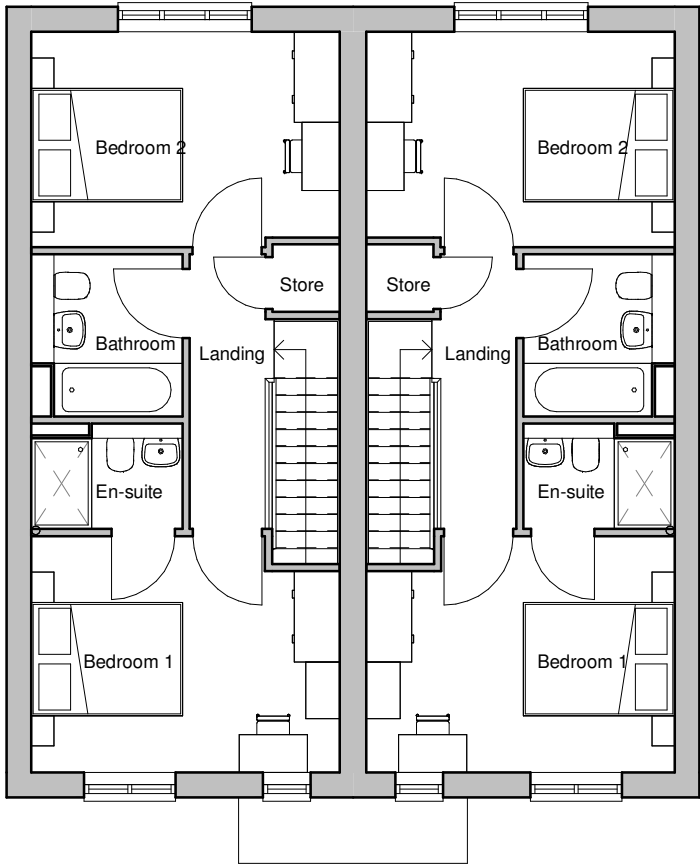

First Floor Plan

House type	CN	Variation	Option
Bedrooms	2	Persons	4
Sq. ft finish	861	Sq. m finish	79.95
Sq. ft structural	876	Sq. m structural	81.34

PLOT No

As Drawn - 3-4, 6-7, 21-22, 104-105, 132-133, 174-175, 195-196, 247-248, 287-288

Romsey

Portishead

Camberley

T:01794 367703

T:01275 407000

T:01276 479050

F:01794 367276

F:01794 367276

F:01794 367276

Rev	Description
A	Issued for Planning

Date	Au	Ch
18.12.20	PAR	

Project	Hook Lane, Pagham			
Drawing	House Type Coiner (2 Block) Floor Plans			
Client	Hallam Land			
Job no.	HALL200505	Date	07/09/20	
Dwg no.	HT.CN.(2Blk).p	Rev.	A	
Author	CH	Checker	MWP	Scale 1 : 100 @ A3
Status	PLANNING			Office Romsey
Client ref.				

