






Front Elevation

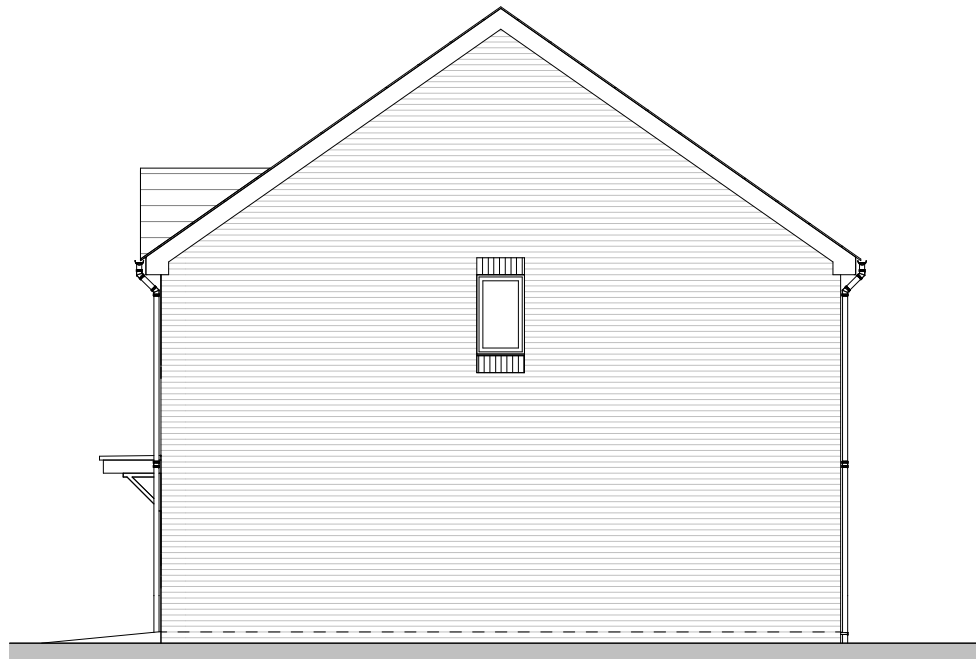


Side Right Elevation

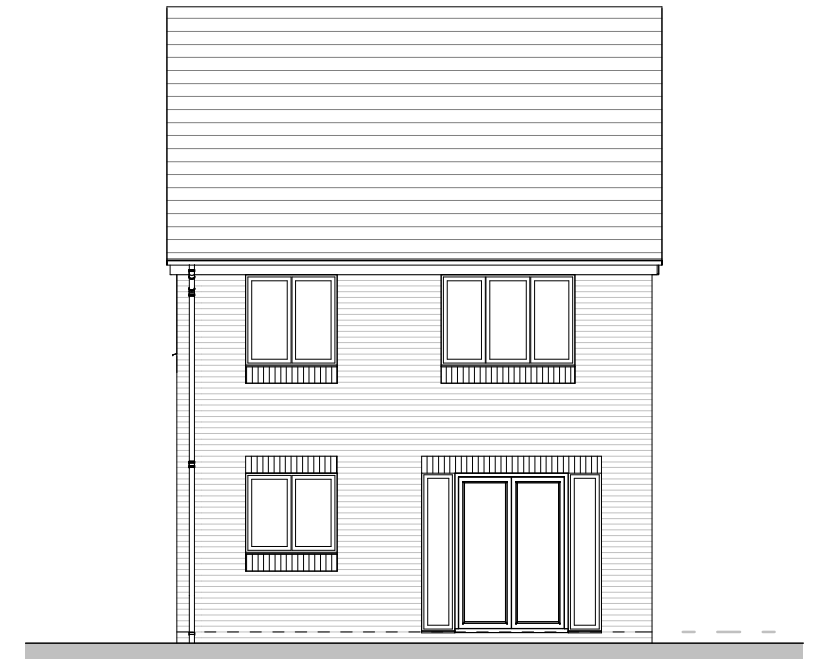


Rear Elevation

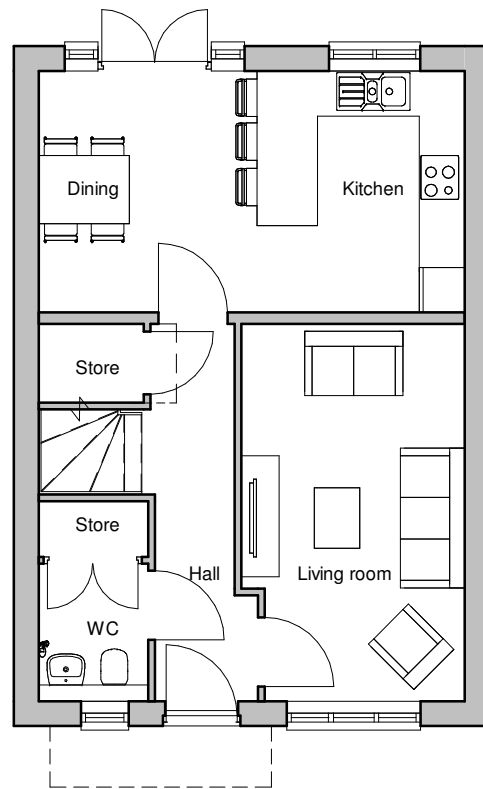


Ground Floor Plan

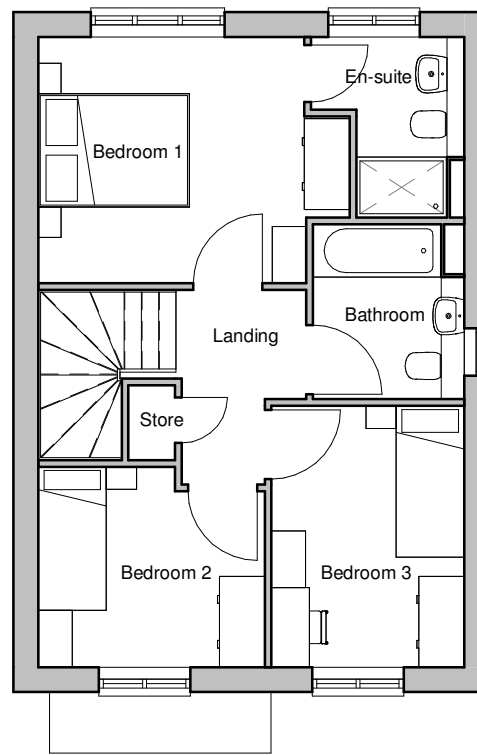

First Floor Plan

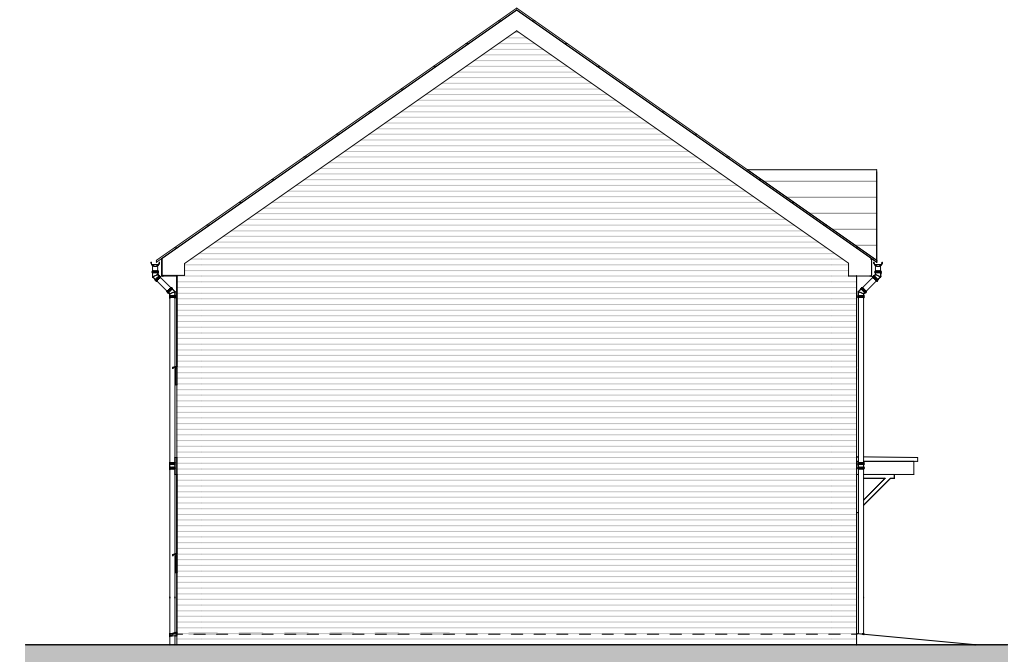

Side Left Elevation

 

PLOT No
As Drawn - 77, 78, 173
Handed - 219

House type	CS	Variation	T	Option	1G
Bedrooms	3	Persons			4
Sq. ft finish	1011	Sq. m finish			93.94
Sq. ft structural	1026	Sq. m structural			95.34

Romsey Portishead Camberley
T:01794 367703 T:01275 407000 T:01276 479050
F:01794 367276 F:01794 367276 F:01794 367276

Rev Description
A Issued for Planning

Date Au Ch
18.12.20 PAR

www.thrivearchitects.co.uk

This drawing is the copyright of Thrive Architects Ltd ©. All rights reserved. Ordnance Survey Data © Crown Copyright. All rights reserved. Licence No. 100007359. DO NOT scale from this drawing. Contractors, Sub-contractors and suppliers are to check all relevant dimensions and levels of the site and building before commencing any shop drawings or building work. Any discrepancies should be recorded to the Architect. Where applicable this drawing is to be read in conjunction with the Consultants' drawings.

Project Hook Lane, Pagham
Drawing House Type Coppersmith Elevations and Plans - Town - Brick - Gablet
Client Hallam Land
Job no. HALL200505 Date 27.05.20
Dwg no. HT.CS.T.01.G.pe Rev. A
Author CH Checker MWP Scale 1:100 @ A3
Status **PLANNING** Office Romsey
Client ref.