




Front Elevation




Side Right Elevation



Rear Elevation

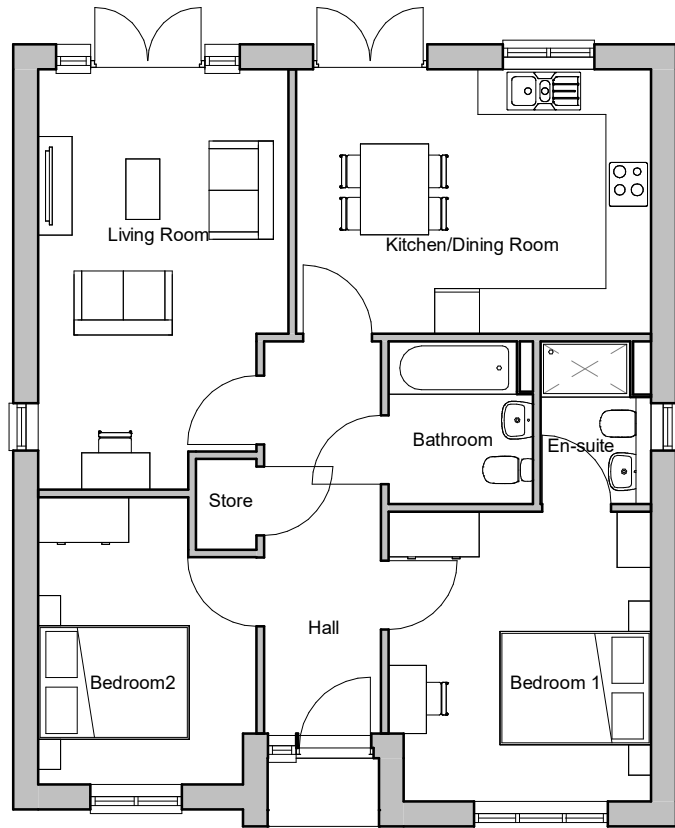


Ground Floor Plan

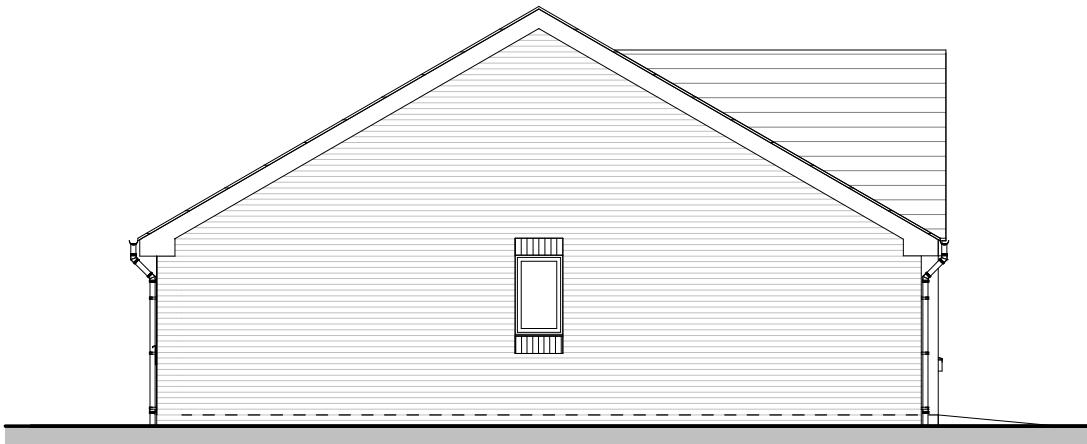

Side Left Elevation

House type	WO	Variation	T	Option	1
Bedrooms	2	Persons	4	PLOT No As Drawn - 157 Handed - 158, 191, 279	
Sq. ft finish	818	Sq. m finish	76.02		
Sq. ft structural	828	Sq. m structural	76.95		

 

Romsey Portishead Camberley
T:01794 367703 T:01275 407000 T:01276 479050
F:01794 367276 F:01794 367276 F:01794 367276

Rev	Description
A	Planning Issue

Date	Au	Ch
18.12.20		CH

www.thrivearchitects.co.uk
This drawing is the copyright of Thrive Architects Ltd ©. All rights reserved. Ordnance Survey Data © Crown Copyright. All rights reserved. Licence No. 100007359. DO NOT scale from this drawing. Contractors, Sub-contractors and suppliers are to check all relevant dimensions and levels of the site and building before commencing any shop drawings or building work. Any discrepancies should be recorded and reported to the architect immediately. This drawing is to be read in conjunction with the Consultants' drawings.

Project	Hook Lane, Pagham			
Drawing	House Type Woodcarver Plans and Elevations - Town - Brick			
Client	Hallam Land			
Job no.	HALL200505	Date	10.07.20	
Dwg no.	HT.WO.T.01.pe	Rev.	A	
Author	PAR	Checker	MWP	Scale 1:100 @ A3
Status	PLANNING			Office Romsey
Client ref.				

