





Front Elevation

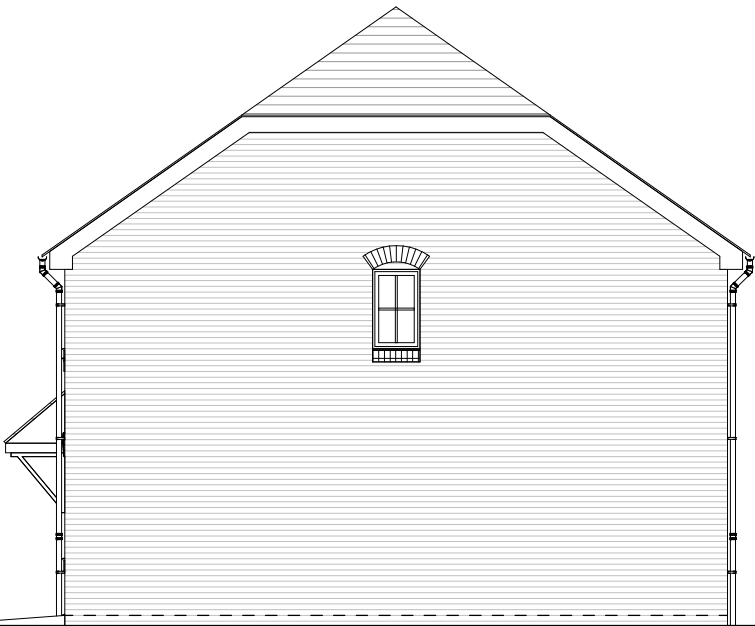


Side Right Elevation




Rear Elevation

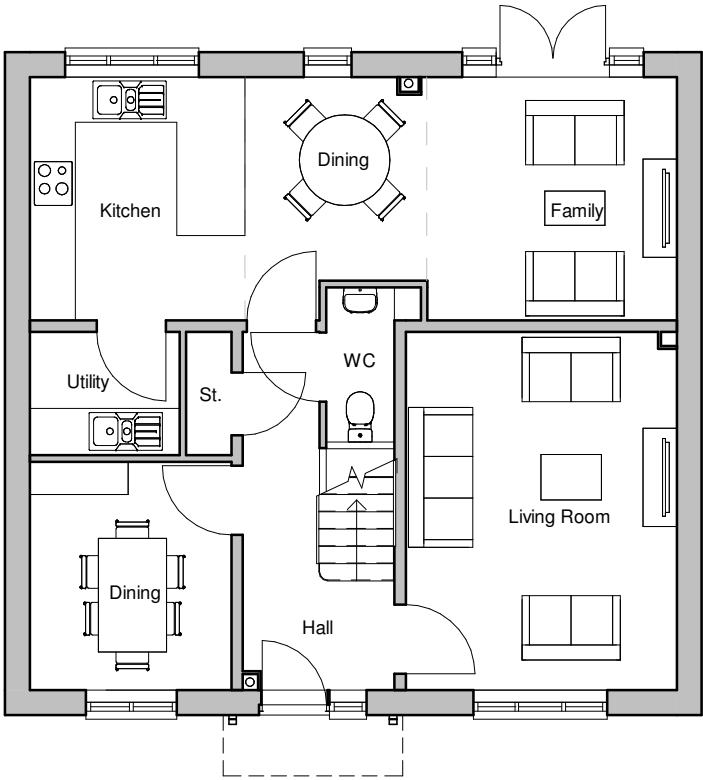

Ground Floor Plan

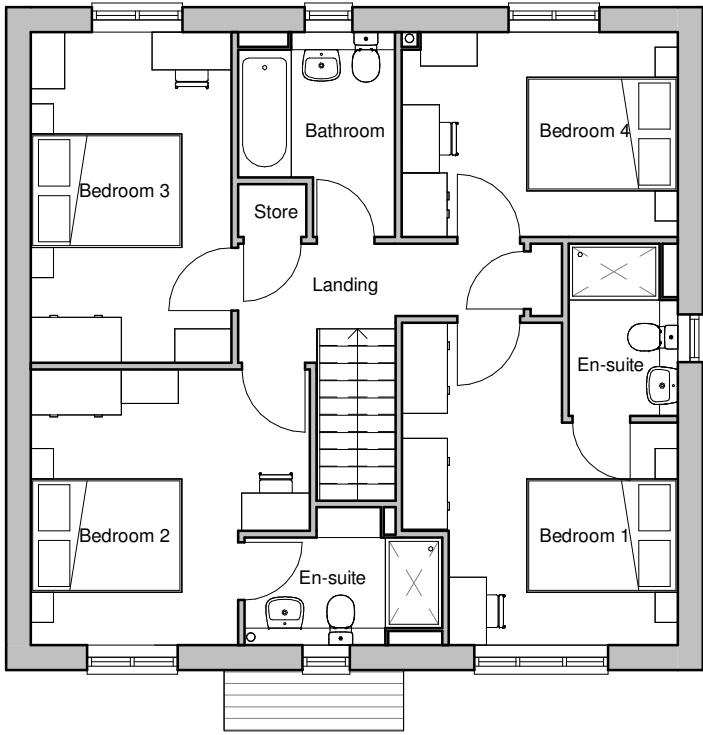

First Floor Plan

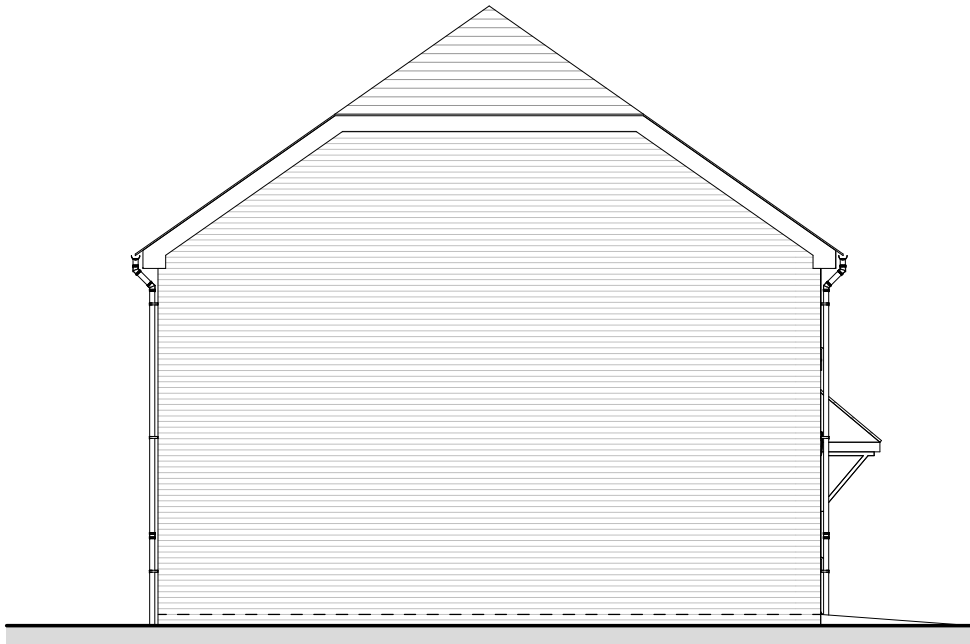

Side Left Elevation

House type	GO	Variation	C	Option	1HH	PLOT No As Drawn - 88 Handed -
Bedrooms	4	Persons			8	
Sq. ft finish	1495	Sq. m finish			138.84	
Sq. ft structural	1513	Sq. m structural			140.52	



Romsey Portishead Camberley
T:01794 367703 T:01275 407000 T:01276 479050
F:01794 367276 F:01794 367276 F:01794 367276

Rev Description
A Issued for Planning

Date Au Ch
18.12.20 PAR

www.thrivearchitects.co.uk

This drawing is the copyright of Thrive Architects Ltd ©. All rights reserved. Ordnance Survey Data © Crown Copyright. All rights reserved. Licence No. 100007359. DO NOT scale from this drawing. Contractors, Sub-contractors and suppliers are to check all relevant dimensions and levels of the site and building before commencing any shop drawings or building work. Any discrepancies should be recorded to the Architect. Where applicable this drawing is to be read in conjunction with the Consultants' drawings.

Project Hook Lane, Pagham
Drawing House Type Goldsmith
Elevations and Plans - Country - Brick - Half Hip
Client Hallam Land
Job no. HALL200505 Date 22.05.20
Dwg no. HT.GO.C.01.HH.pe Rev. A
Author CH Checker MWP Scale 1:100 @ A3
Status PLANNING Office Romsey
Client ref.

