





Front Elevation

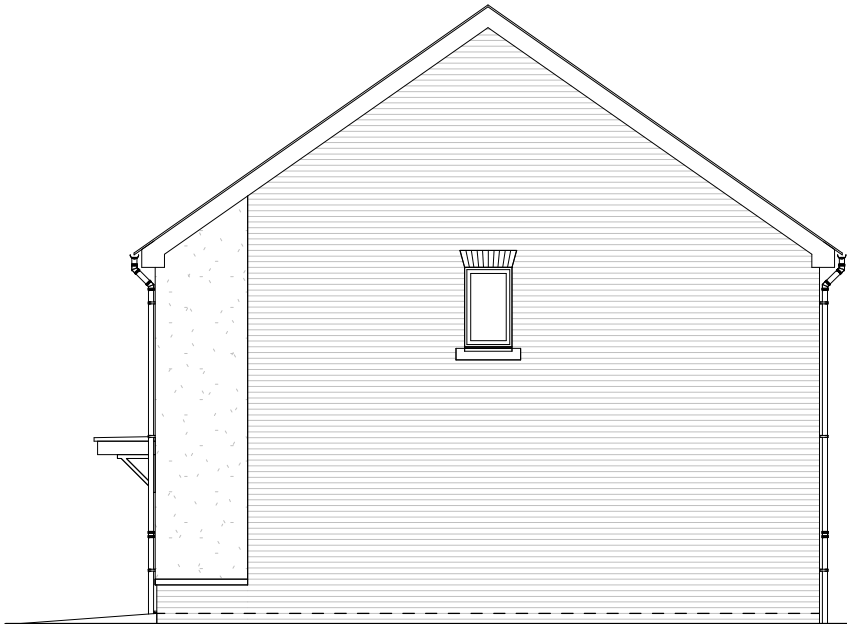


Side Right Elevation




Rear Elevation

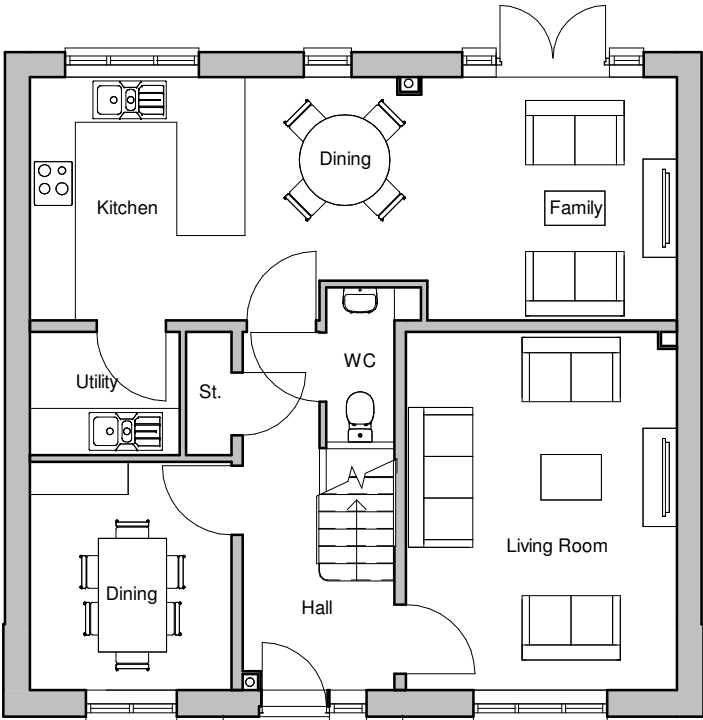

Ground Floor Plan

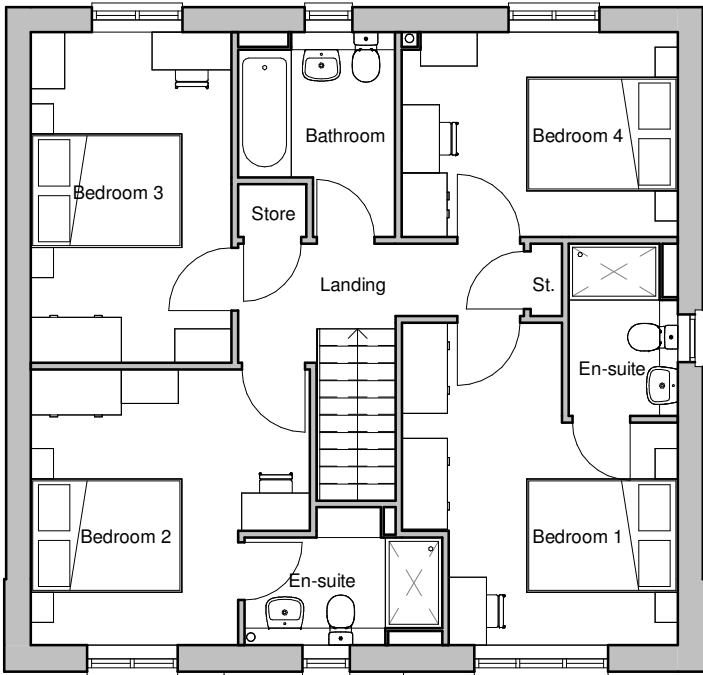

First Floor Plan

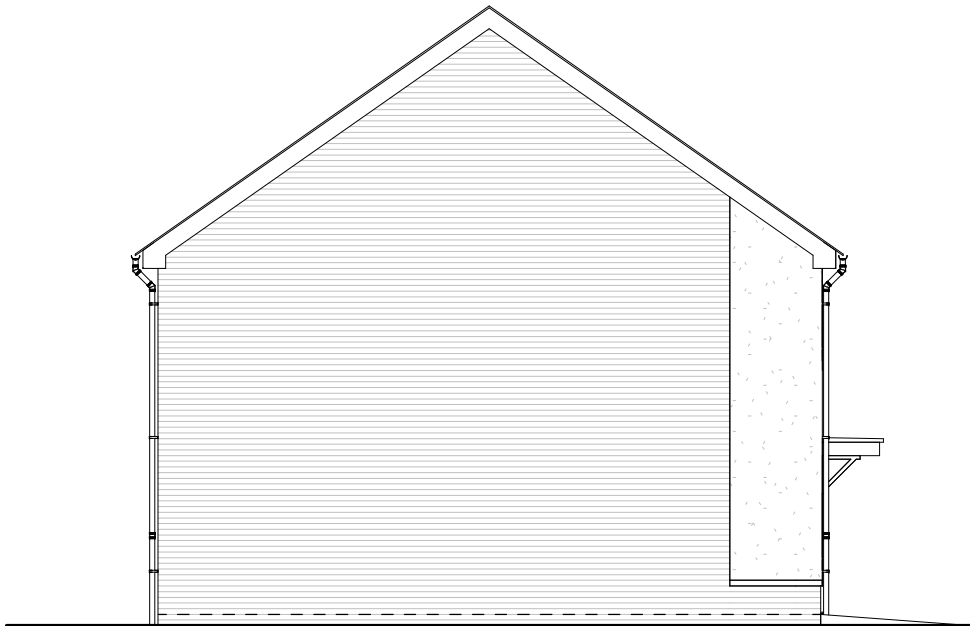

Side Left Elevation

|                   |      |                  |        |        |   |
|-------------------|------|------------------|--------|--------|---|
| House type        | GO   | Variation        | T      | Option | 2 |
| Bedrooms          | 4    | Persons          | 8      |        |   |
| Sq. ft finish     | 1495 | Sq. m finish     | 138.84 |        |   |
| Sq. ft structural | 1513 | Sq. m structural | 140.52 |        |   |

PLOT No  
As Drawn - 106  
Handed -



Romsey Portishead Camberley  
T:01794 367703 T:01275 407000 T:01276 479050  
F:01794 367276 F:01794 367276 F:01794 367276

Rev Description  
A Issued for Planning

Date Au Ch  
18.12.20 PAR

[www.thrivearchitects.co.uk](http://www.thrivearchitects.co.uk)

This drawing is the copyright of Thrive Architects Ltd ©. All rights reserved. Ordnance Survey Data © Crown Copyright. All rights reserved. Licence No. 100007359. DO NOT scale from this drawing. Contractors, Sub-contractors and suppliers are to check all relevant dimensions and levels of the site and building before commencing any shop drawings or building work. Any discrepancies should be recorded to the Architect. Where applicable this drawing is to be read in conjunction with the Consultants' drawings.

Project Hook Lane, Pagham  
Drawing House Type Goldsmith  
Elevations and Plans - Town - Render  
Client Hallam Land  
Job no. HALL200505 Date 22.05.20  
Dwg no. HT.GO.T.02.pe Rev. A  
Author AS Checker MWP Scale 1:100 @ A3  
Status PLANNING Office Romsey  
Client ref.

