



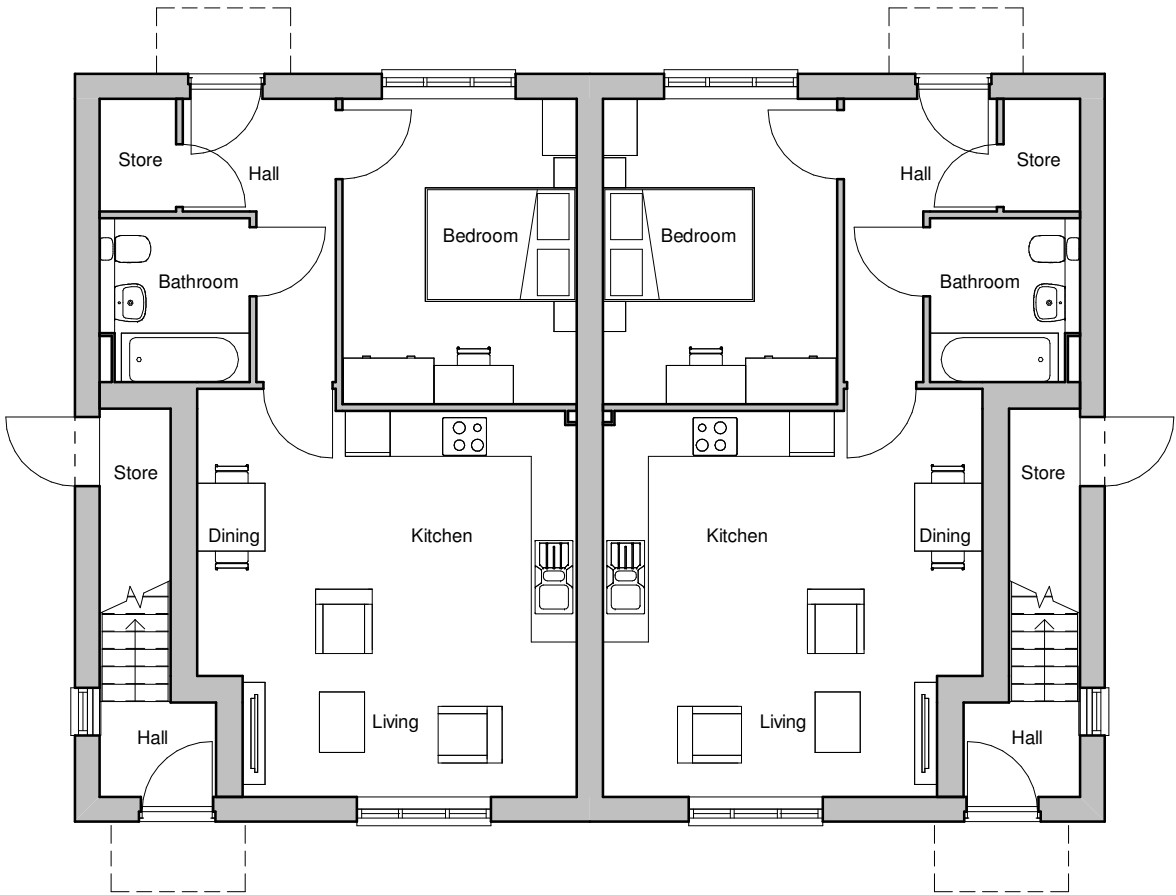

Ground Floor Plan

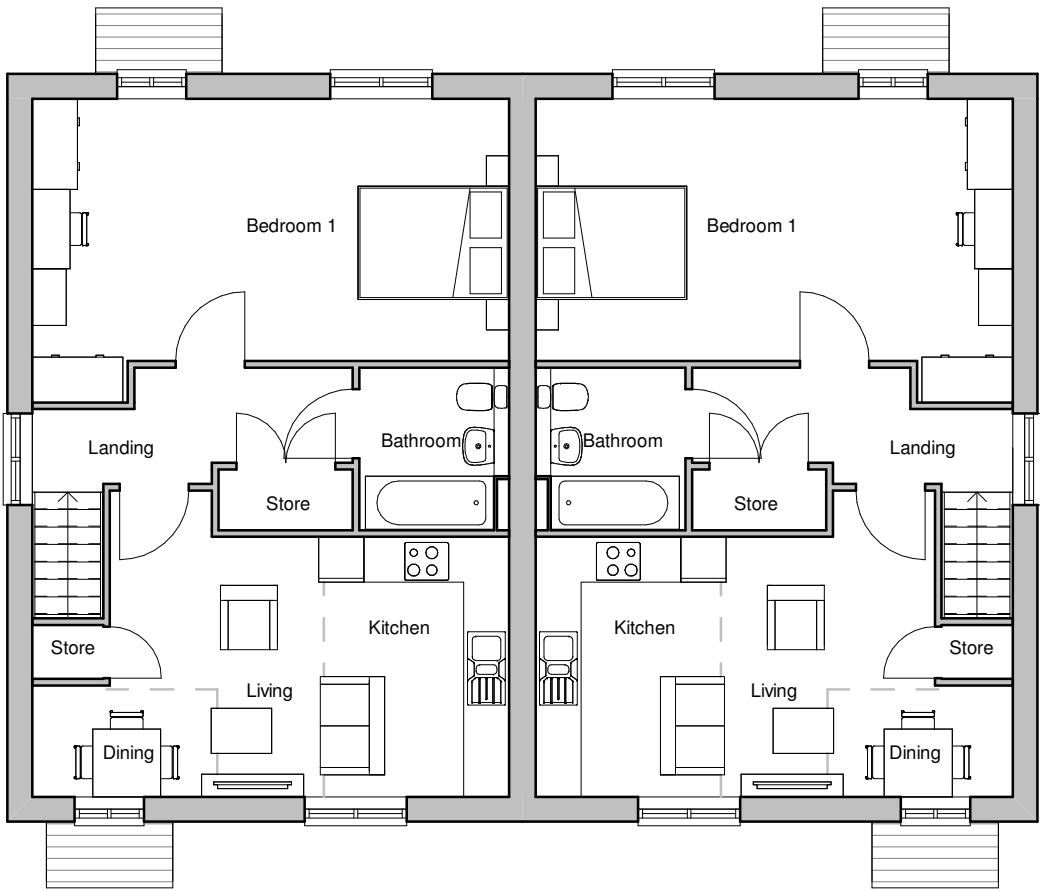

First Floor Plan

House type	SO	Variation	C	Option
Bedrooms	1	Persons		2
Sq. ft finish	541	Sq. m finish		50.24
Sq. ft structural	549	Sq. m structural		51.02
House type	GL-01	Variation	C	Option
Bedrooms	1	Persons		2
Sq. ft finish	687	Sq. m finish		63.85
Sq. ft structural	699	Sq. m structural		64.97

PLOT No
As Drawn - 70-73
Handed -

Romsey Portishead Camberley
T:01794 367703 T:01275 407000 T:01276 479050
F:01794 367276 F:01794 367276 F:01794 367276

Rev Description
A Issued for Planning

Date Au Ch
18.12.20 PAR

www.thrivearchitects.co.uk

This drawing is the copyright of Thrive Architects Ltd ©. All rights reserved. Ordnance Survey Data © Crown Copyright. All rights reserved. Licence No. 100007359. DO NOT scale from this drawing. Contractors, Sub-contractors and suppliers are to check all relevant dimensions and levels of the site and building before commencing any shop drawings or building work. Any discrepancies should be recorded to the Architect. Where applicable this drawing is to be read in conjunction with the Consultants' drawings.

Project	Hook Lane, Pagham			
Drawing	House Type Souter & Glover-01 (2Block) Floor Plans			
Client	Hallam Land			
Job no.	HALL200505	Date	13.07.20	
Dwg no.	HT.SG1.2Blk.p	Rev.	A	
Author	PAR	Checker	MWP	Scale 1 : 100 @ A3
Status	PLANNING			Office Romsey
Client ref.	HT.SG1.2Blk.p			

