


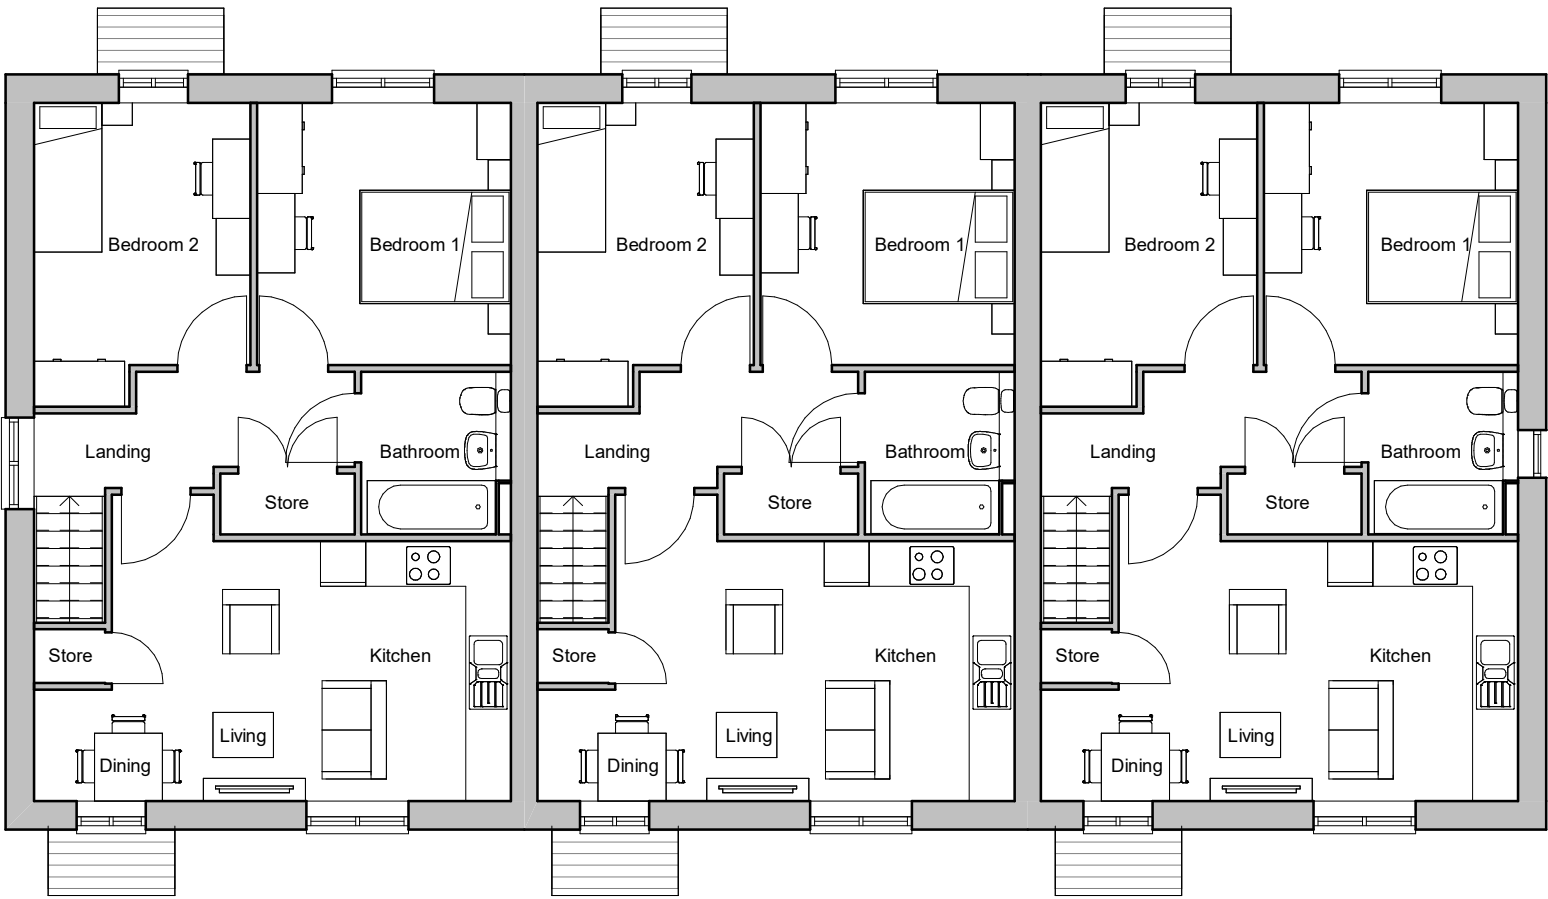

First Floor Plan

|                   |       |                  |   |        |     |
|-------------------|-------|------------------|---|--------|-----|
| House type        | GL    | Variation        | C | Option | 3   |
| Bedrooms          | 2     | Persons          |   |        | 3   |
| Sq. ft finish     | 63.85 | Sq. m finish     |   |        | 687 |
| Sq. ft structural | 64.97 | Sq. m structural |   |        | 699 |

RomseyPortisheadCamberley

T:01794 367703T:01275 407000T:01276 479050

F:01794 367276F:01794 367276F:01794 367276

| Rev | Description                        | Date     | Au | Ch |
|-----|------------------------------------|----------|----|----|
| A   | Planning Issue                     | 18.12.20 | CH |    |
| B   | House type name amended in ID box. | 11.01.21 | CH | CW |

www.thrivearchitects.co.uk

This drawing is the copyright of Thrive Architects Ltd ©. All rights reserved. Ordnance Survey Data © Crown Copyright. All rights reserved. Licence No. 100007359. DO NOT scale from this drawing. Contractors, Sub-contractors and suppliers are to check all relevant dimensions and levels of the site and building before commencing any shop drawings or building work. Any discrepancies should be recorded on this drawing. This drawing is to be read in conjunction with the Consultants' drawings.

|             |                                                        |         |          |                    |
|-------------|--------------------------------------------------------|---------|----------|--------------------|
| Project     | Hook Lane, Pagham                                      |         |          |                    |
| Drawing     | Plots 123-128 (HT. Souter & Glover)<br>Floor Plans 2/2 |         |          |                    |
| Client      | Hallam Land                                            |         |          |                    |
| Job no.     | HALL200505                                             | Date    | 16.07.20 |                    |
| Dwg no.     | P.123-128.p2                                           | Rev.    | B        |                    |
| Author      | CH                                                     | Checker | MWP      | Scale 1 : 100 @ A3 |
| Status      | PLANNING                                               |         |          | Office Romsey      |
| Client ref. |                                                        |         |          |                    |

