





Front Elevation

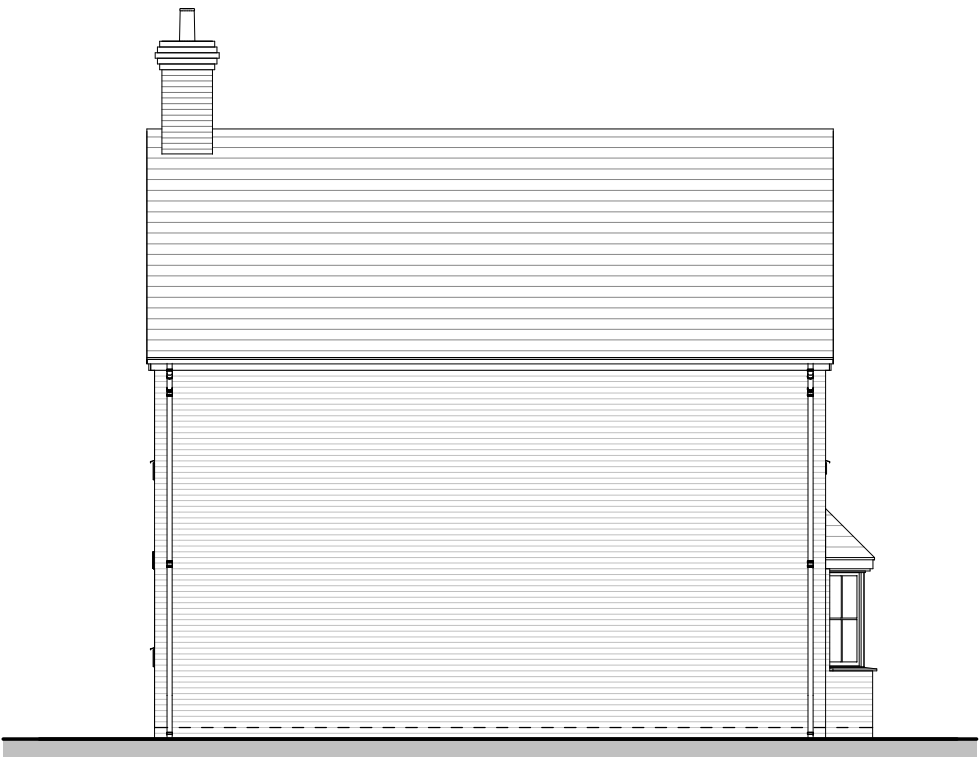


Side Right Elevation



Rear Elevation

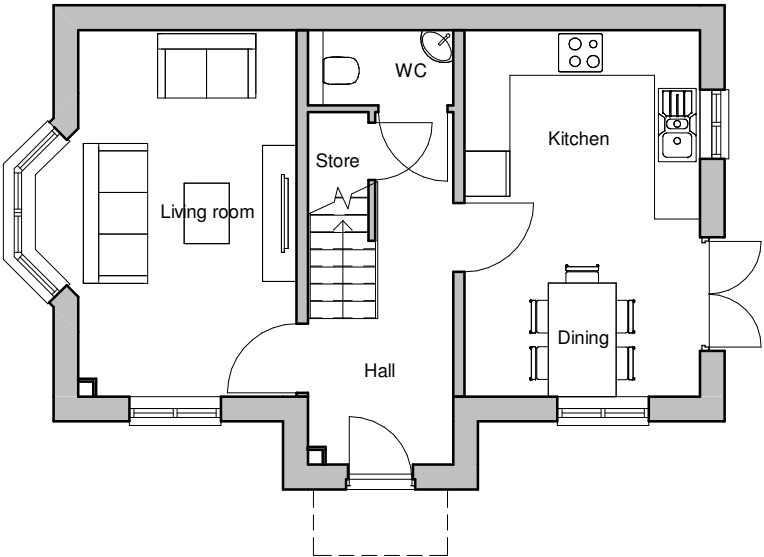

Ground Floor Plan

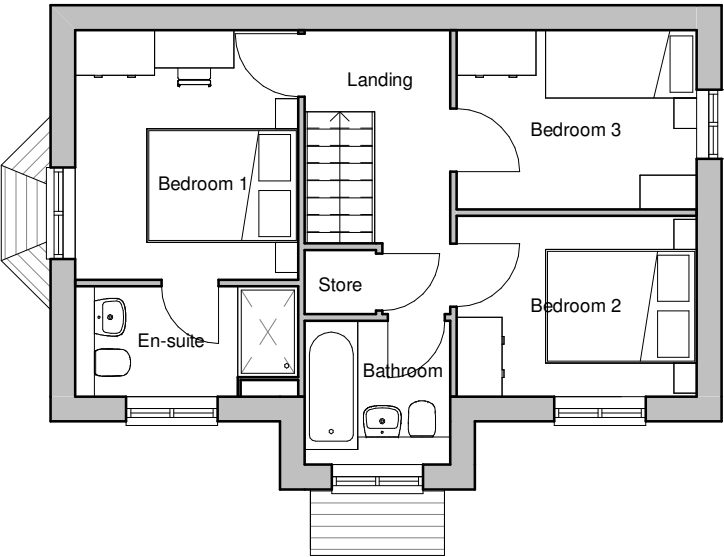

First Floor Plan



Side Left Elevation


House type	TH	Variation	C	Option	1
Bedrooms	3	Persons			6
Sq. ft finish	905	Sq. m finish		84.11	
Sq. ft structural	921	Sq. m structural		85.53	

PLOT No

As Drawn - 11, 53

Handed - 44, 68

*Chimney to plot 44, 68 only.

 

Romsey Office
Building 300, The Grange,
Romsey Road,
Michelmersh, Romsey,
Hampshire, SO51 0AE
T:01794 367703 F:01794 367276

Portishead Office
Unit 5, Middle Bridge Business Park,
Bristol Road,
Portishead,
Bristol, BS20 6PN
T:01275 407000 F:01794 367276

Rev	Description	Date	Author
A	Planning Issue	18.12.20	CH
B	Front door updated, brick details and chimney added.	07.01.21	CH
C	Plot 44 added	12.05.21	AS

Project Hook Lane, Pagham

Drawing House Type Thespian
Elevations and Plans - Country - Brick

Client Hallam Land

Job no. HALL200505
Dwg no. HT.TH.C.01.pe

Author CH
Status PLANNING

ID ref.

Date 28.05.20
Rev. C

Scale 1:100 @ A3

Office Romsey

www.thrivearchitects.co.uk
This drawing is the copyright of Thrive Architects Ltd ©. All rights reserved. Ordnance Survey Data © Crown Copyright. All rights reserved. Licence No. 100007359. DO NOT scale from this drawing. Contractors, Sub-contractors and suppliers are to check all relevant dimensions and levels of the site and building before commencing any shop drawings or building work. Any discrepancies should be recorded to the Architect. Where applicable this drawing is to be read in conjunction with the Consultants' drawings.