




Front Elevation




Side Right Elevation



Rear Elevation

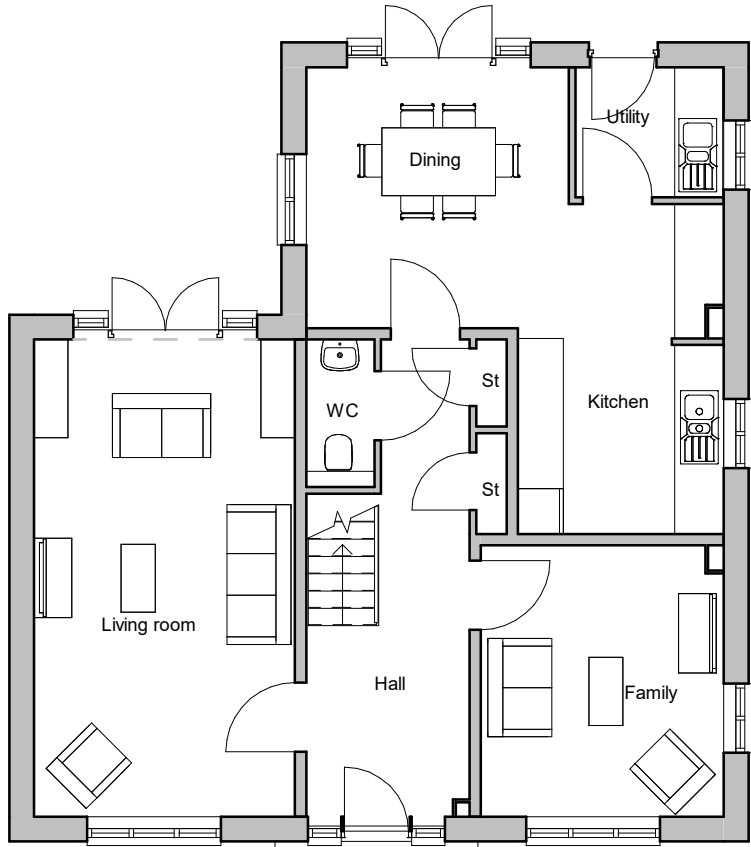

Ground Floor Plan

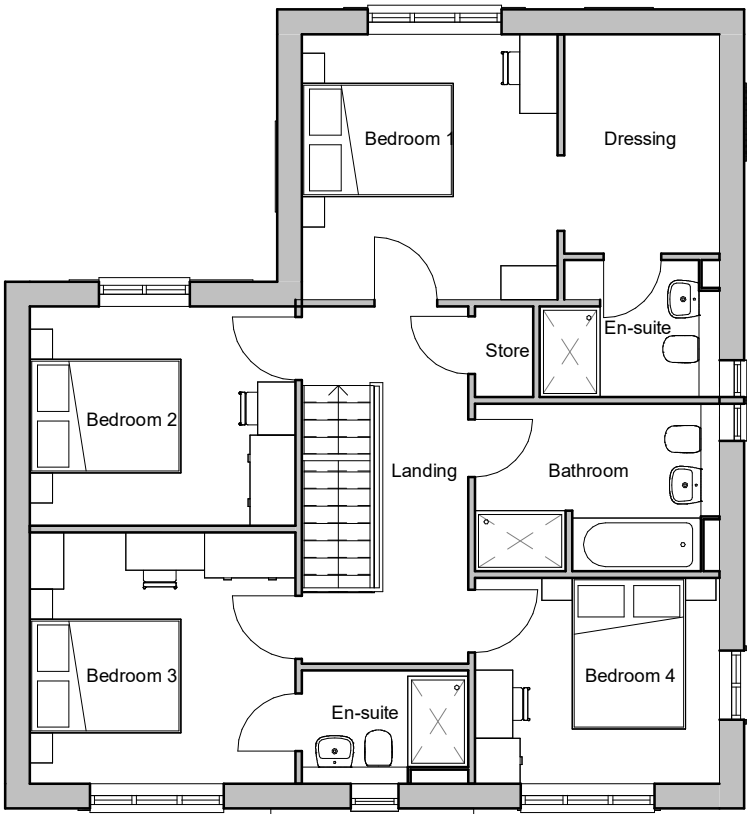


First Floor Plan



Side Left Elevation

PLOT No
As Drawn -
Handed - 129

House type	WE	Variation	T	Option	1
Bedrooms	4	Persons			8
Sq. ft finish	1667	Sq. m finish			154.88
Sq. ft structural	1687	Sq. m structural			156.80

 

Romsey Portishead Camberley
T:01794 367703 T:01275 407000 T:01276 479050
F:01794 367276 F:01794 367276 F:01794 367276

Rev	Description
A	Issued for Planning

Date	Au	Ch
12.05.21	AS	CW

www.thrivearchitects.co.uk
This drawing is the copyright of Thrive Architects Ltd ©. All rights reserved. Ordnance Survey Data © Crown Copyright. All rights reserved. Licence No. 100007359. DO NOT scale from this drawing. Contractors, Sub-contractors and suppliers are to check all relevant dimensions and levels of the site and building before commencing any shop drawings or building work. Any discrepancies should be recorded and reported to the architect immediately. This drawing is to be read in conjunction with the Consultants' drawings.

Project	Hook Lane, Pagham		
Drawing	House Type Arkwright Elevations and Plans - Town - Brick		
Client	Hallam Land		
Job no.	HALL200505	Date	12.05.21
Dwg no.	HT.WE.T.01.pe	Rev.	A
Author	AS	Checker	Scale 1:100 @ A3
Status	PLANNING		Office Romsey
Client ref.			

