




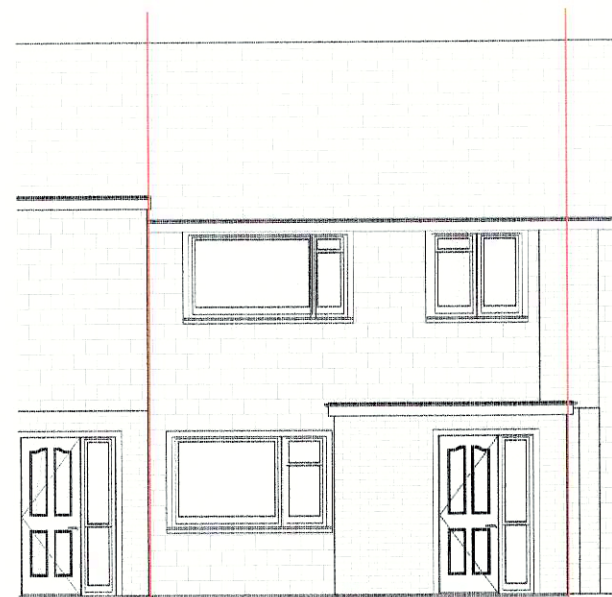

EXISTING FRONT ELEVATION

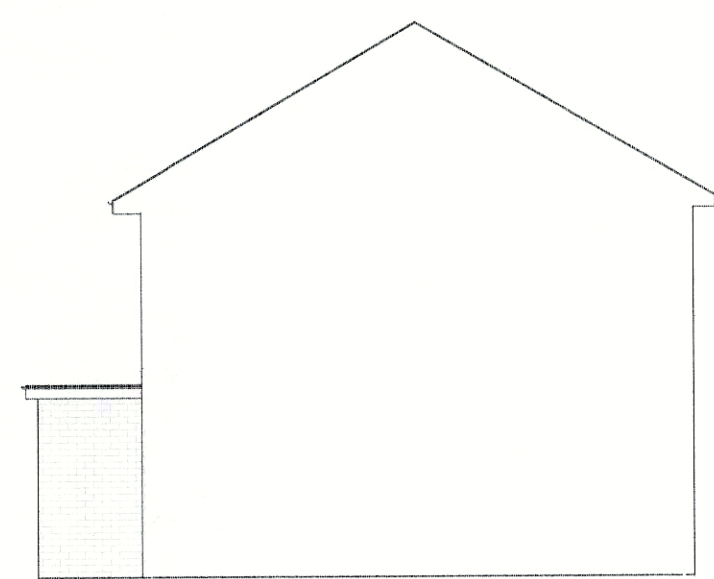

EXISTING RIGHT ELEVATION 1:100

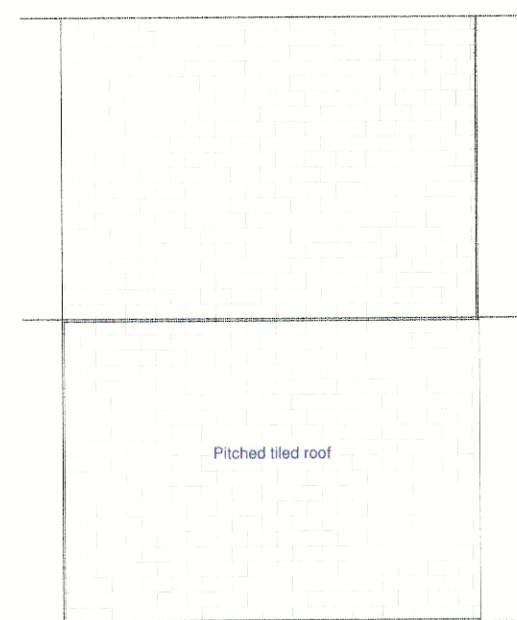


EXISTING ROOF PLAN




LOCATION PLAN 1:1250 (grid 50m)


0 5000 10000
Scale 1:100

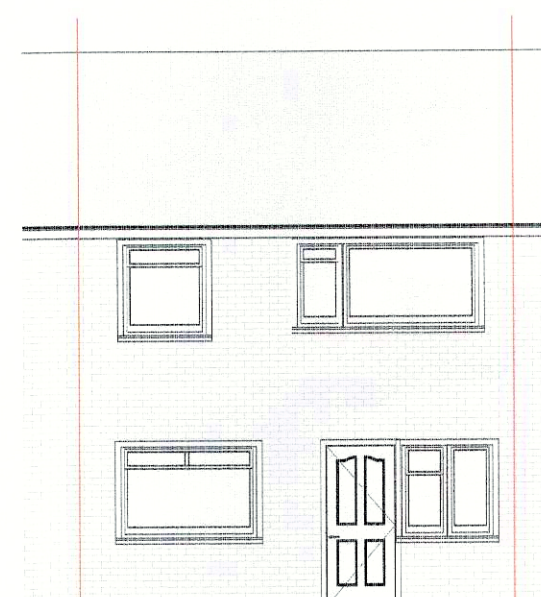


EXISTING REAR ELEVATION 1:100

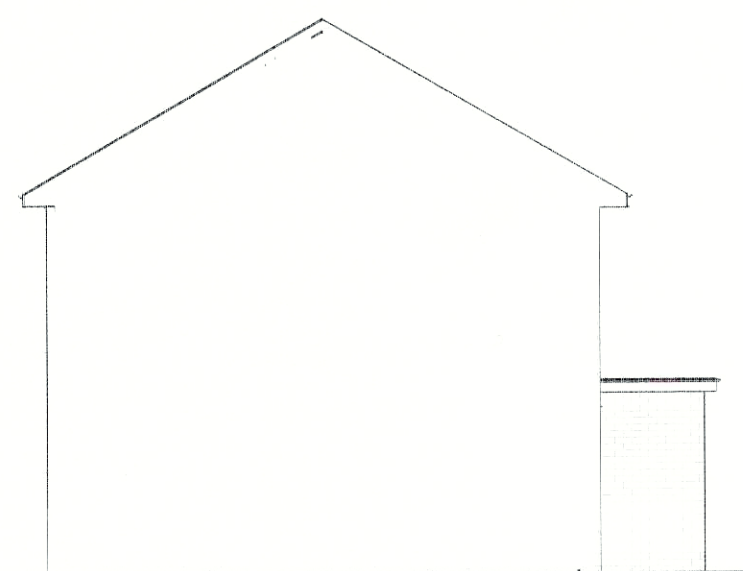

EXISTING LEFT ELEVATION 1:100

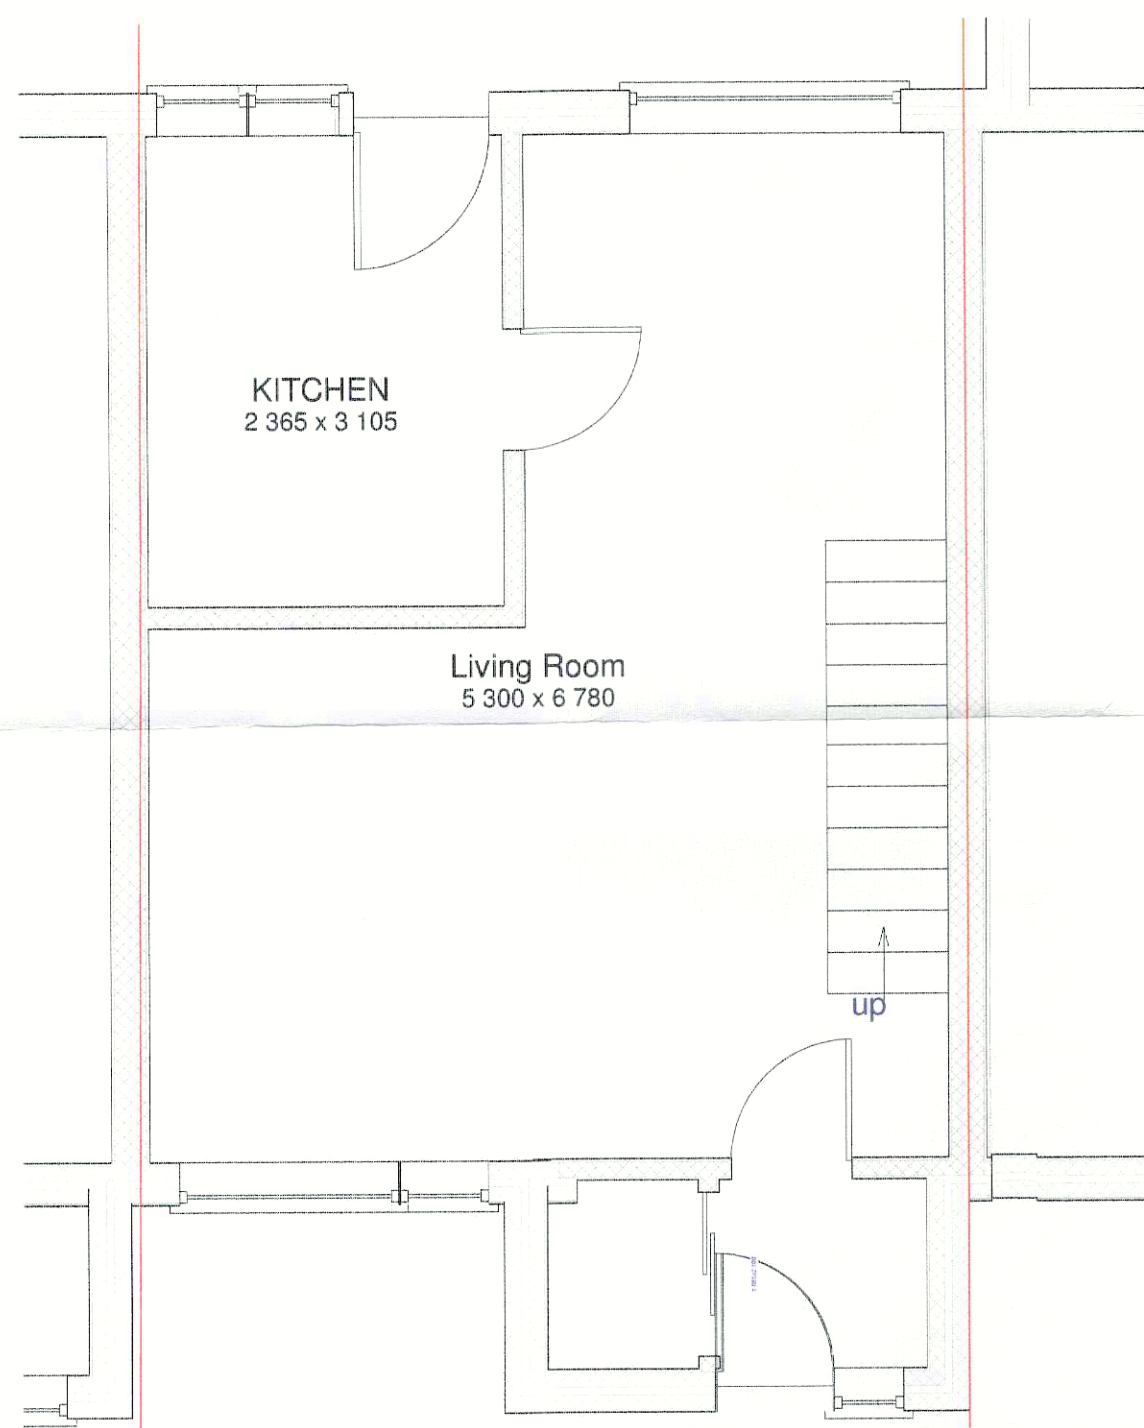


GROUND FLOOR 1:50

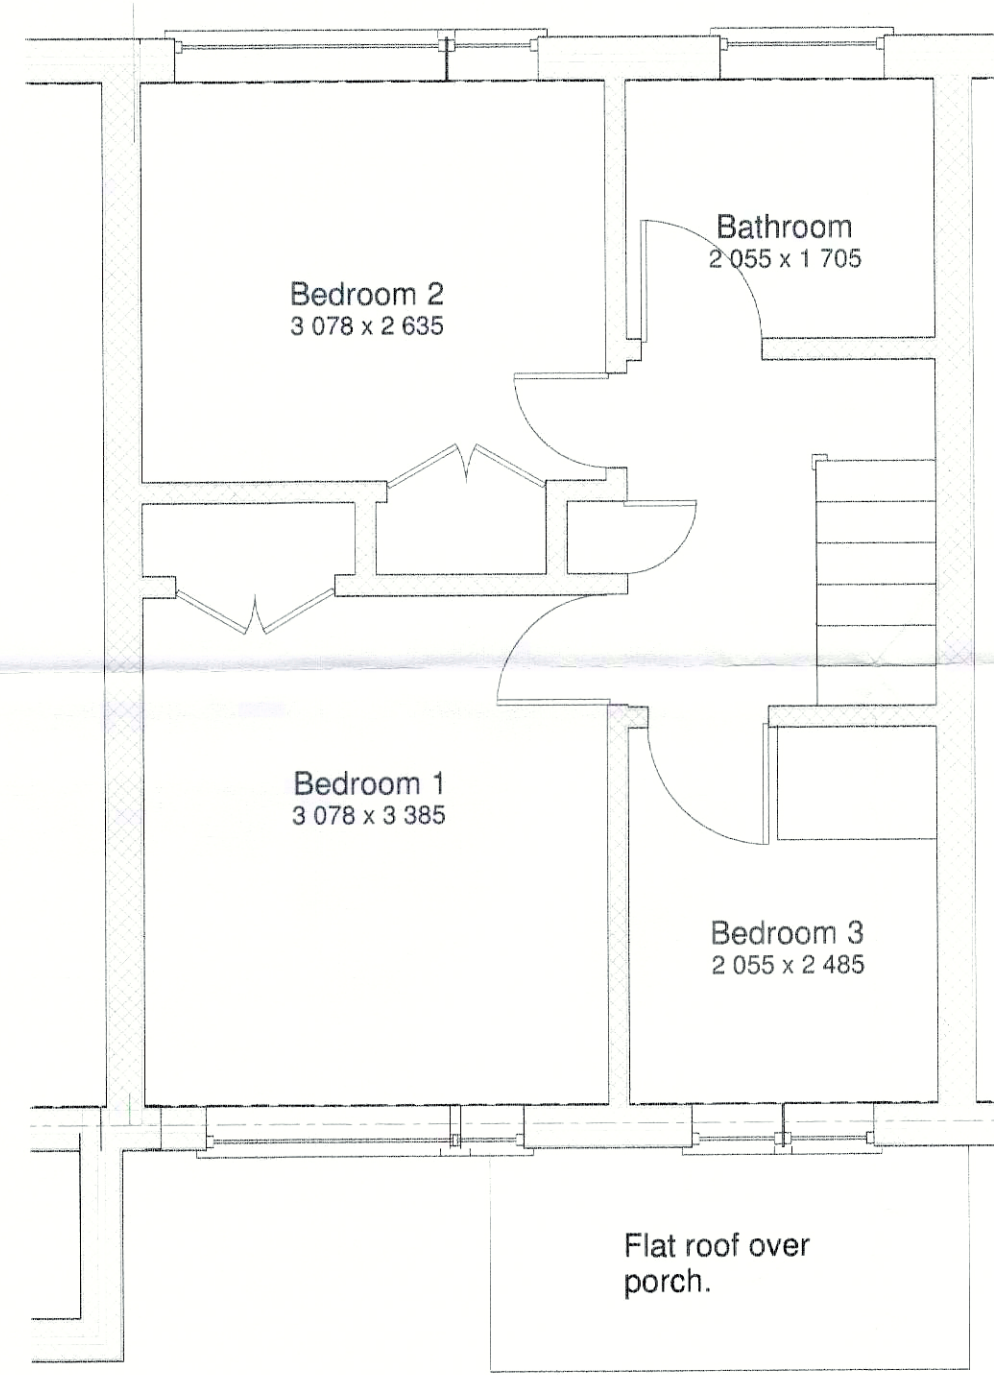

FIRST FLOOR 1:50

0 2500 5000
Scale 1:50

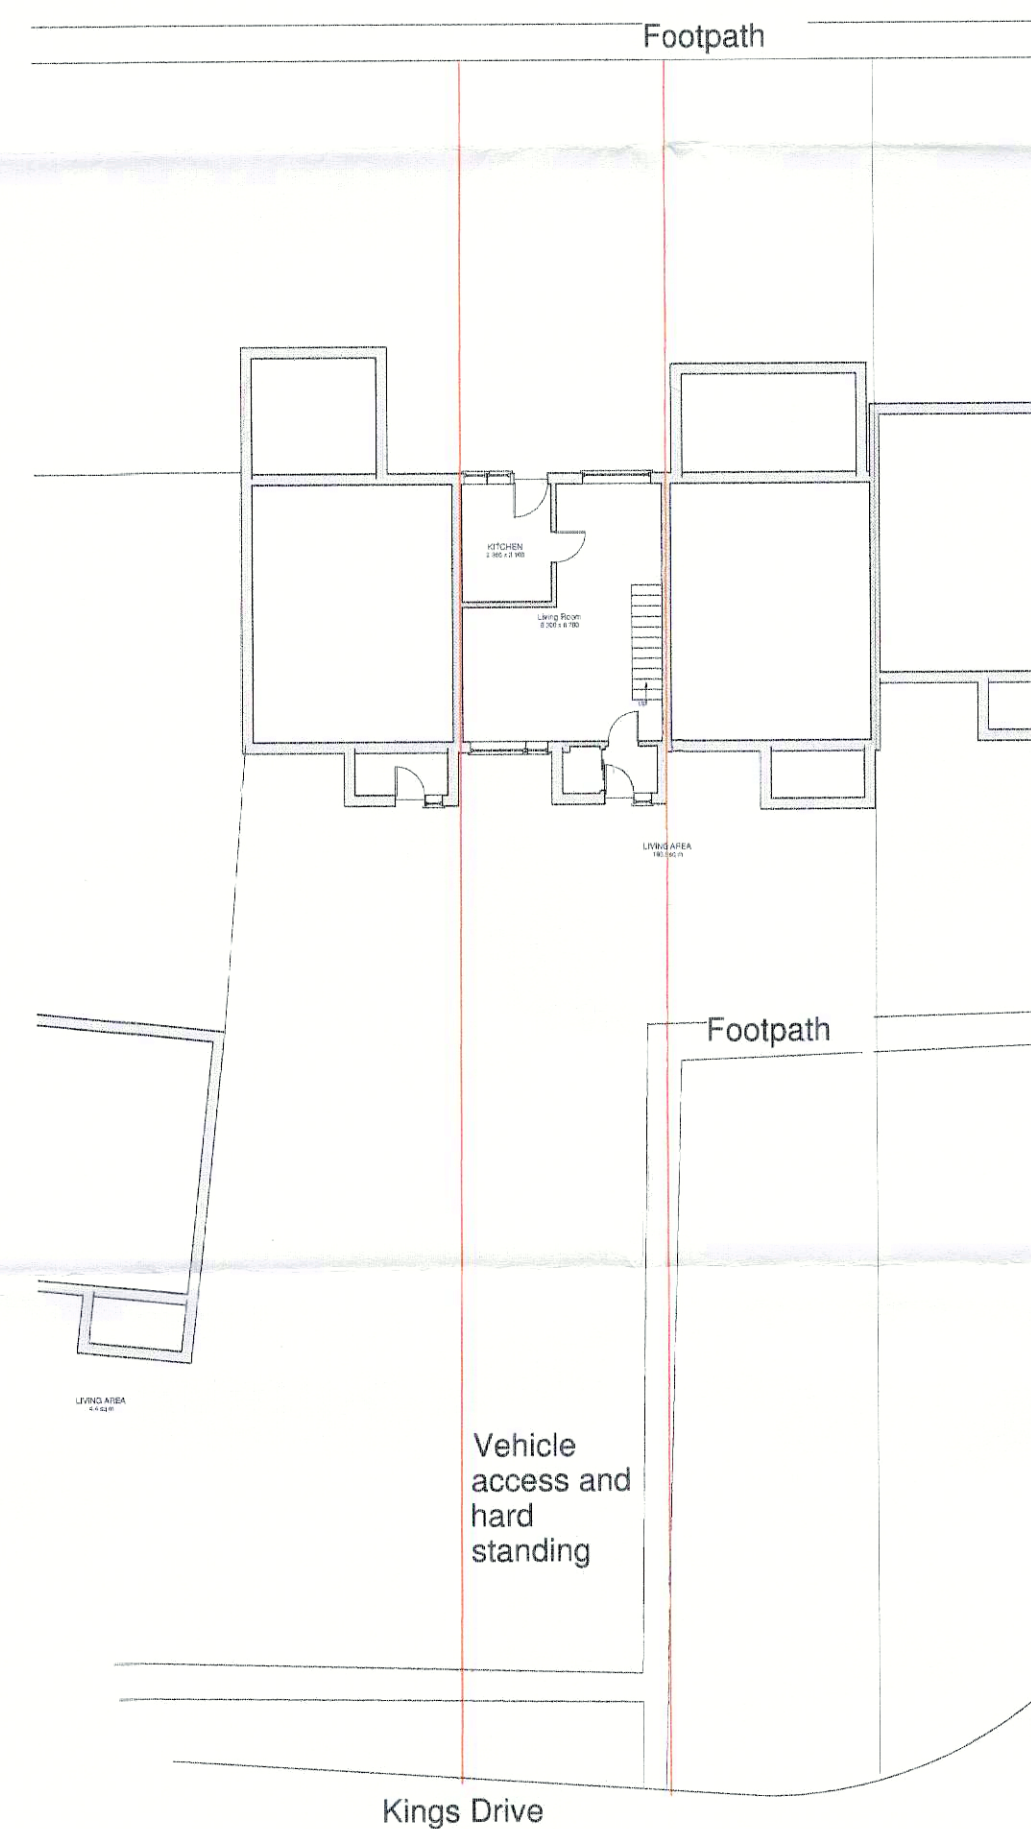

EXISTING SITE PLAN

0 10000 20000
Scale 1:200