

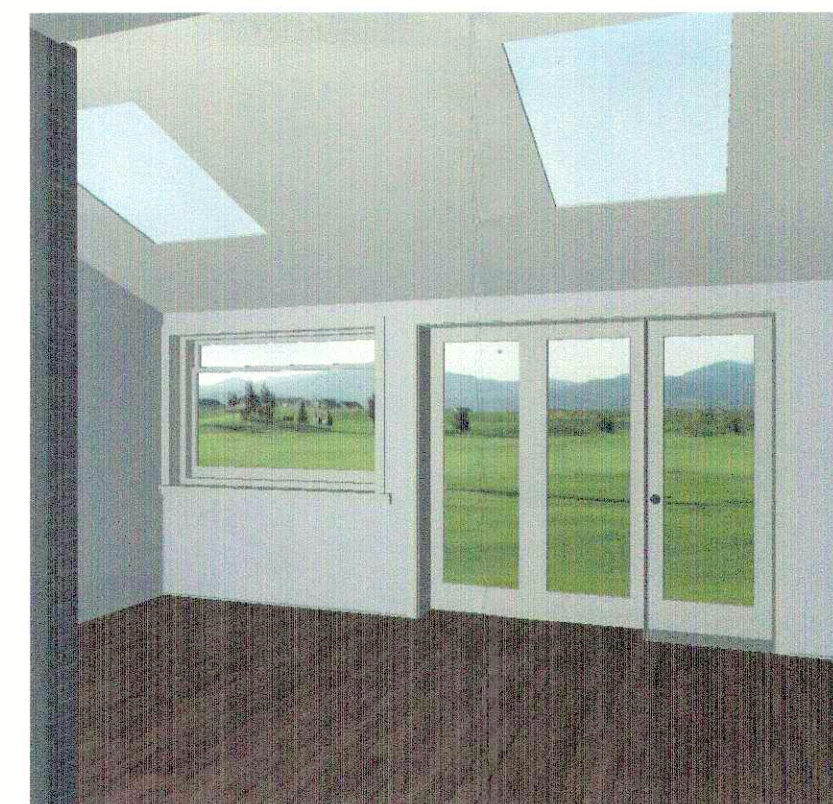


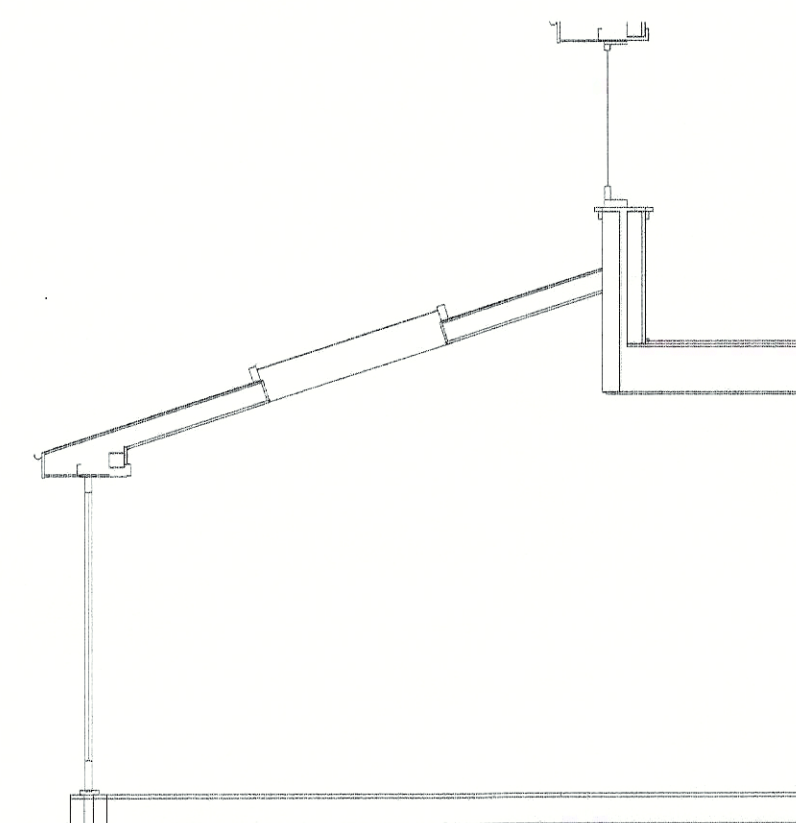


SECTION THROUGH REAR EXTENSION 1:50

FINISHES:
Rear extension:
Concrete tiles as main roof.
Brick walls as existing.
Extension over porch:
Flat felted roof.
Walls hung tiles as existing.
Windows and doors
uPVC as existing

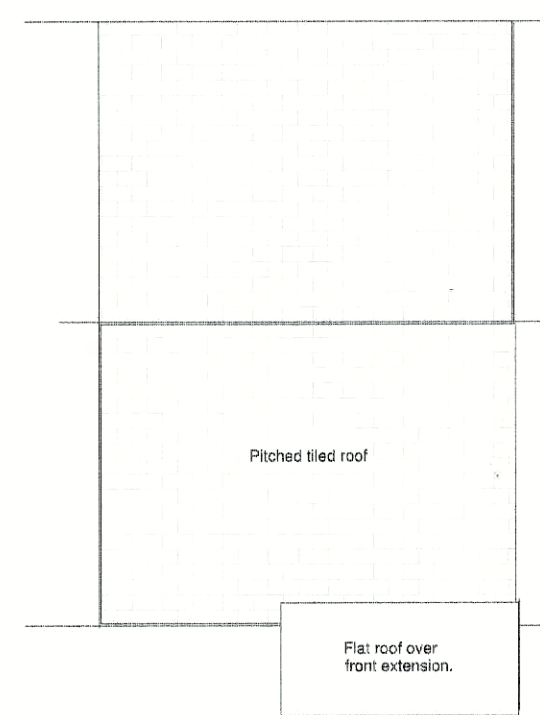


PROPOSED ROOF 1:100

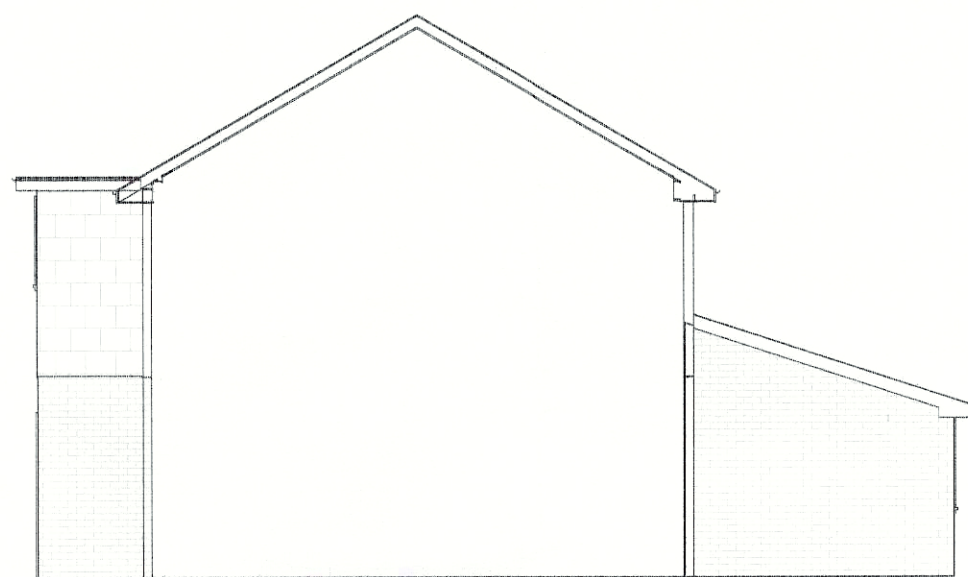


PROPOSED RIGHT ELEVATION 1:100


0 5000 10000
Scale 1:100

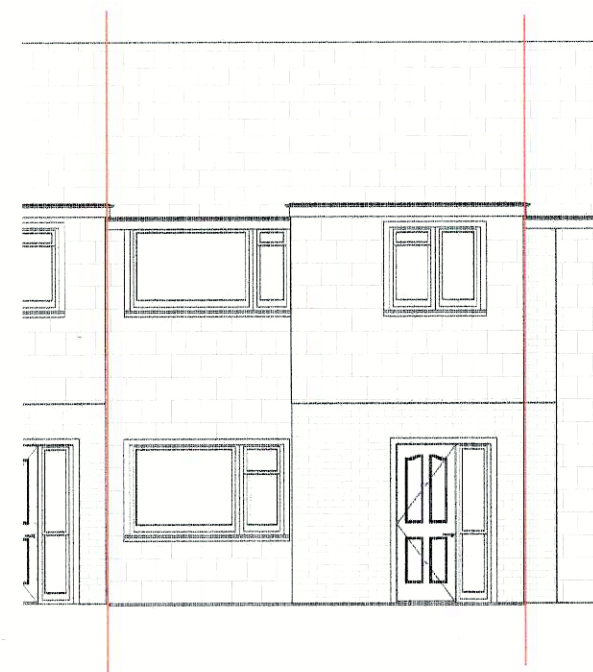


PROPOSED FRONT ELEVATION 1:100

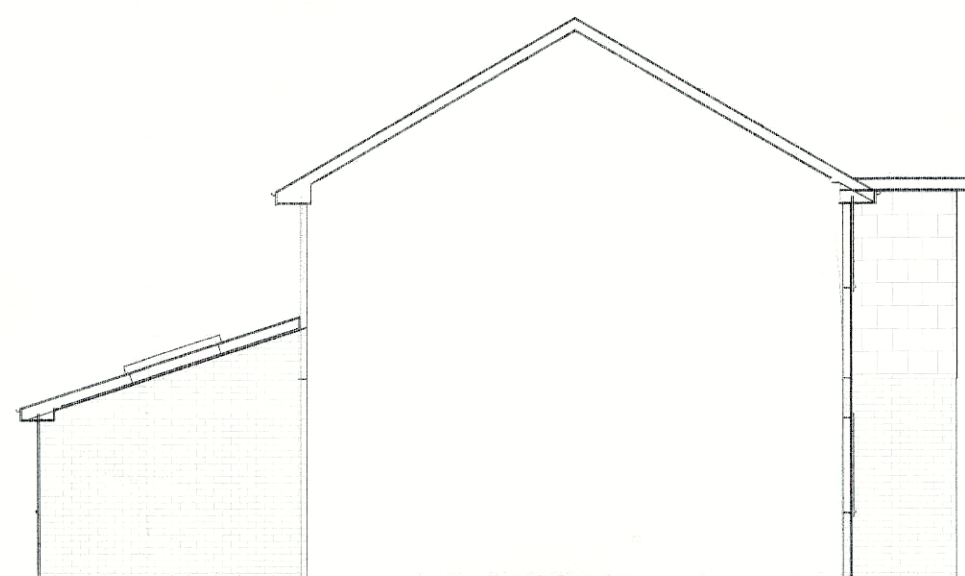

PROPOSED LEFT ELEVATION

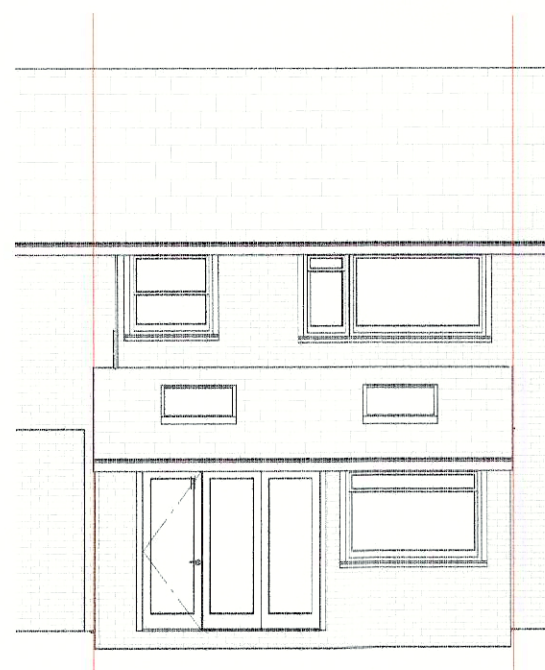


PROPOSED REAR ELEVATION 1:100

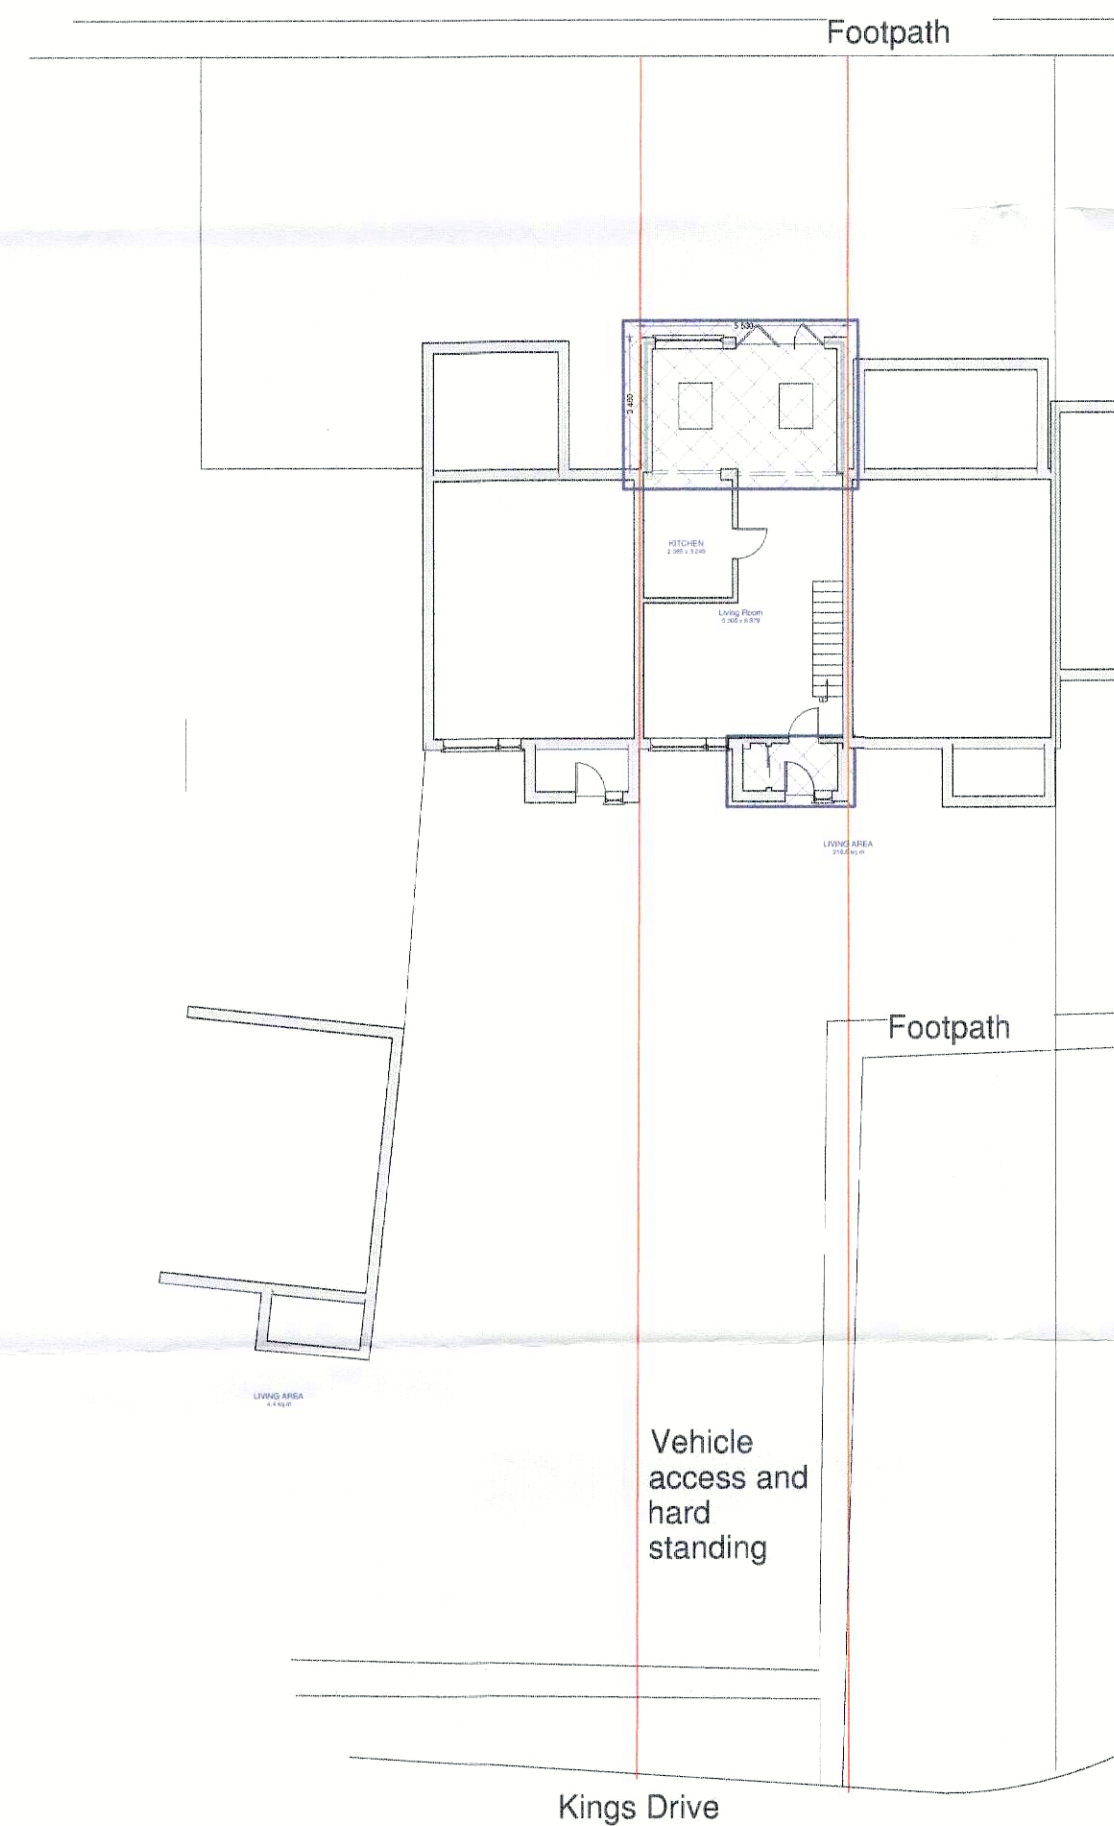


PROPOSED SITE PLAN 1:200

0 10000 20000
Scale 1:200

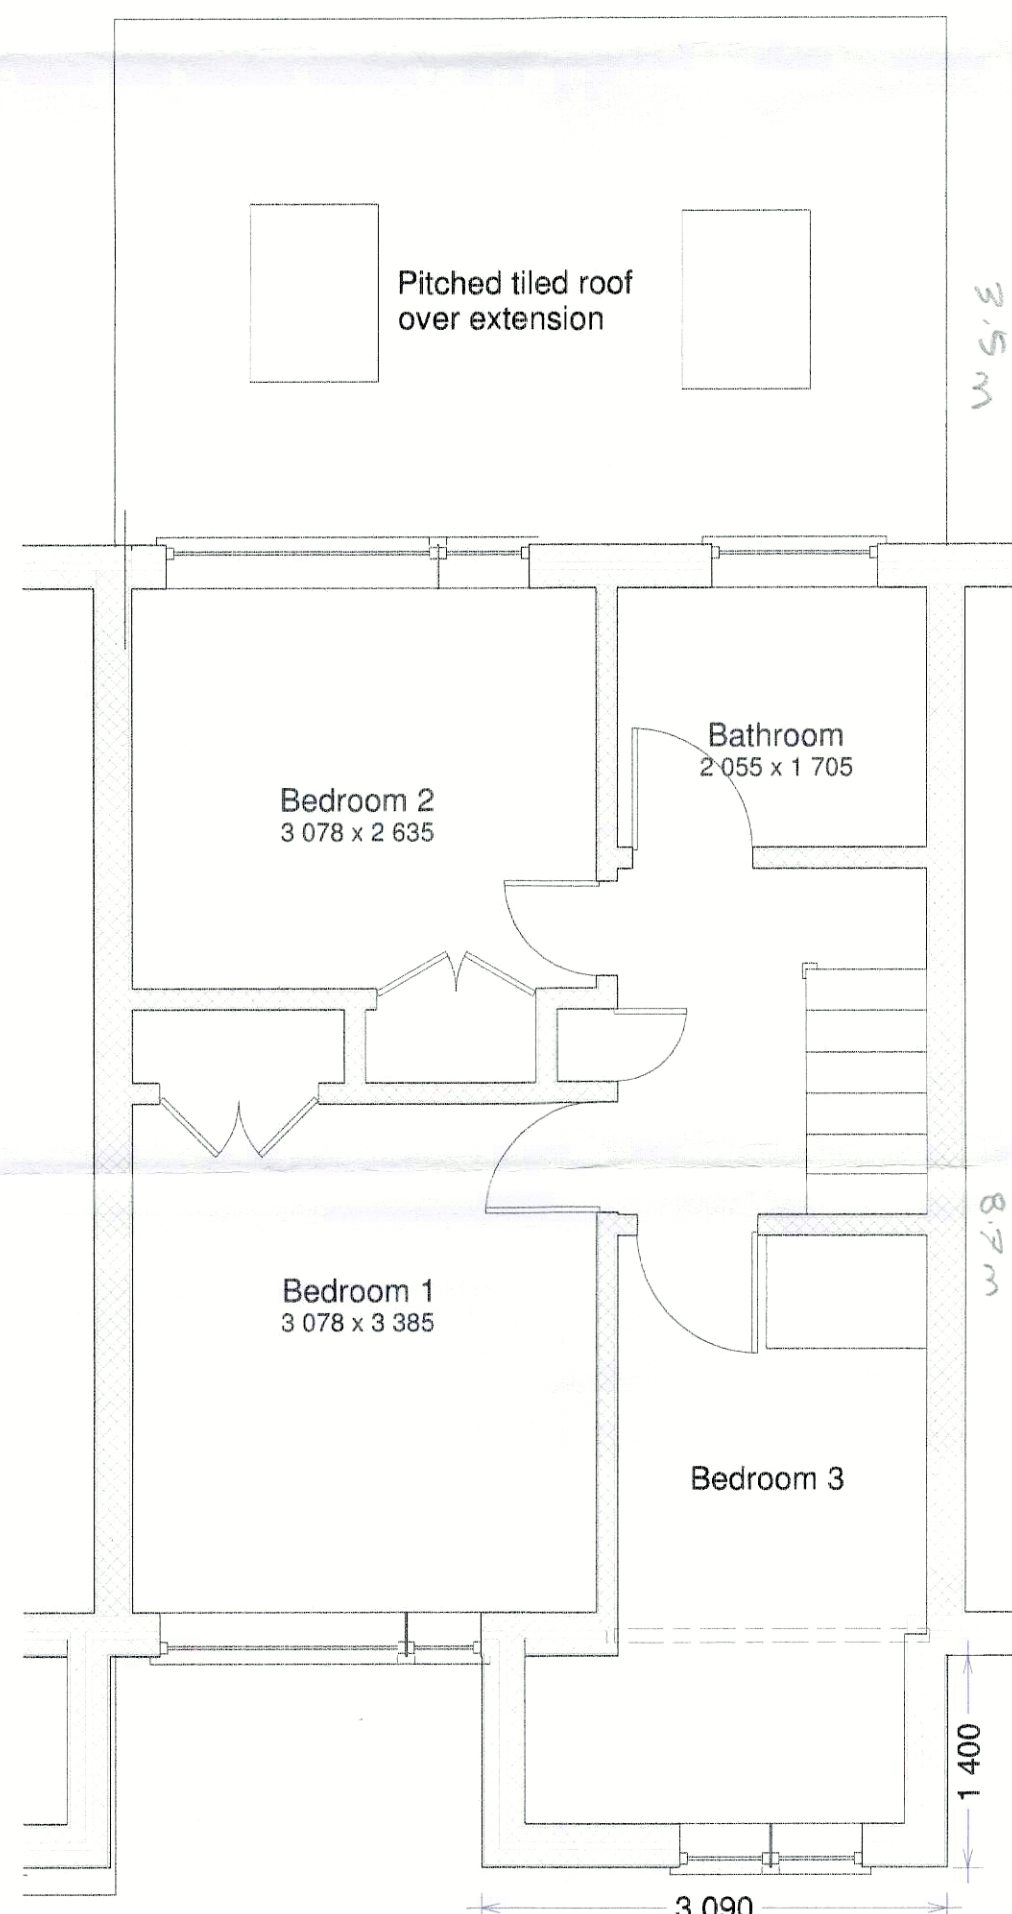

POPOSED FIRST FLOOR

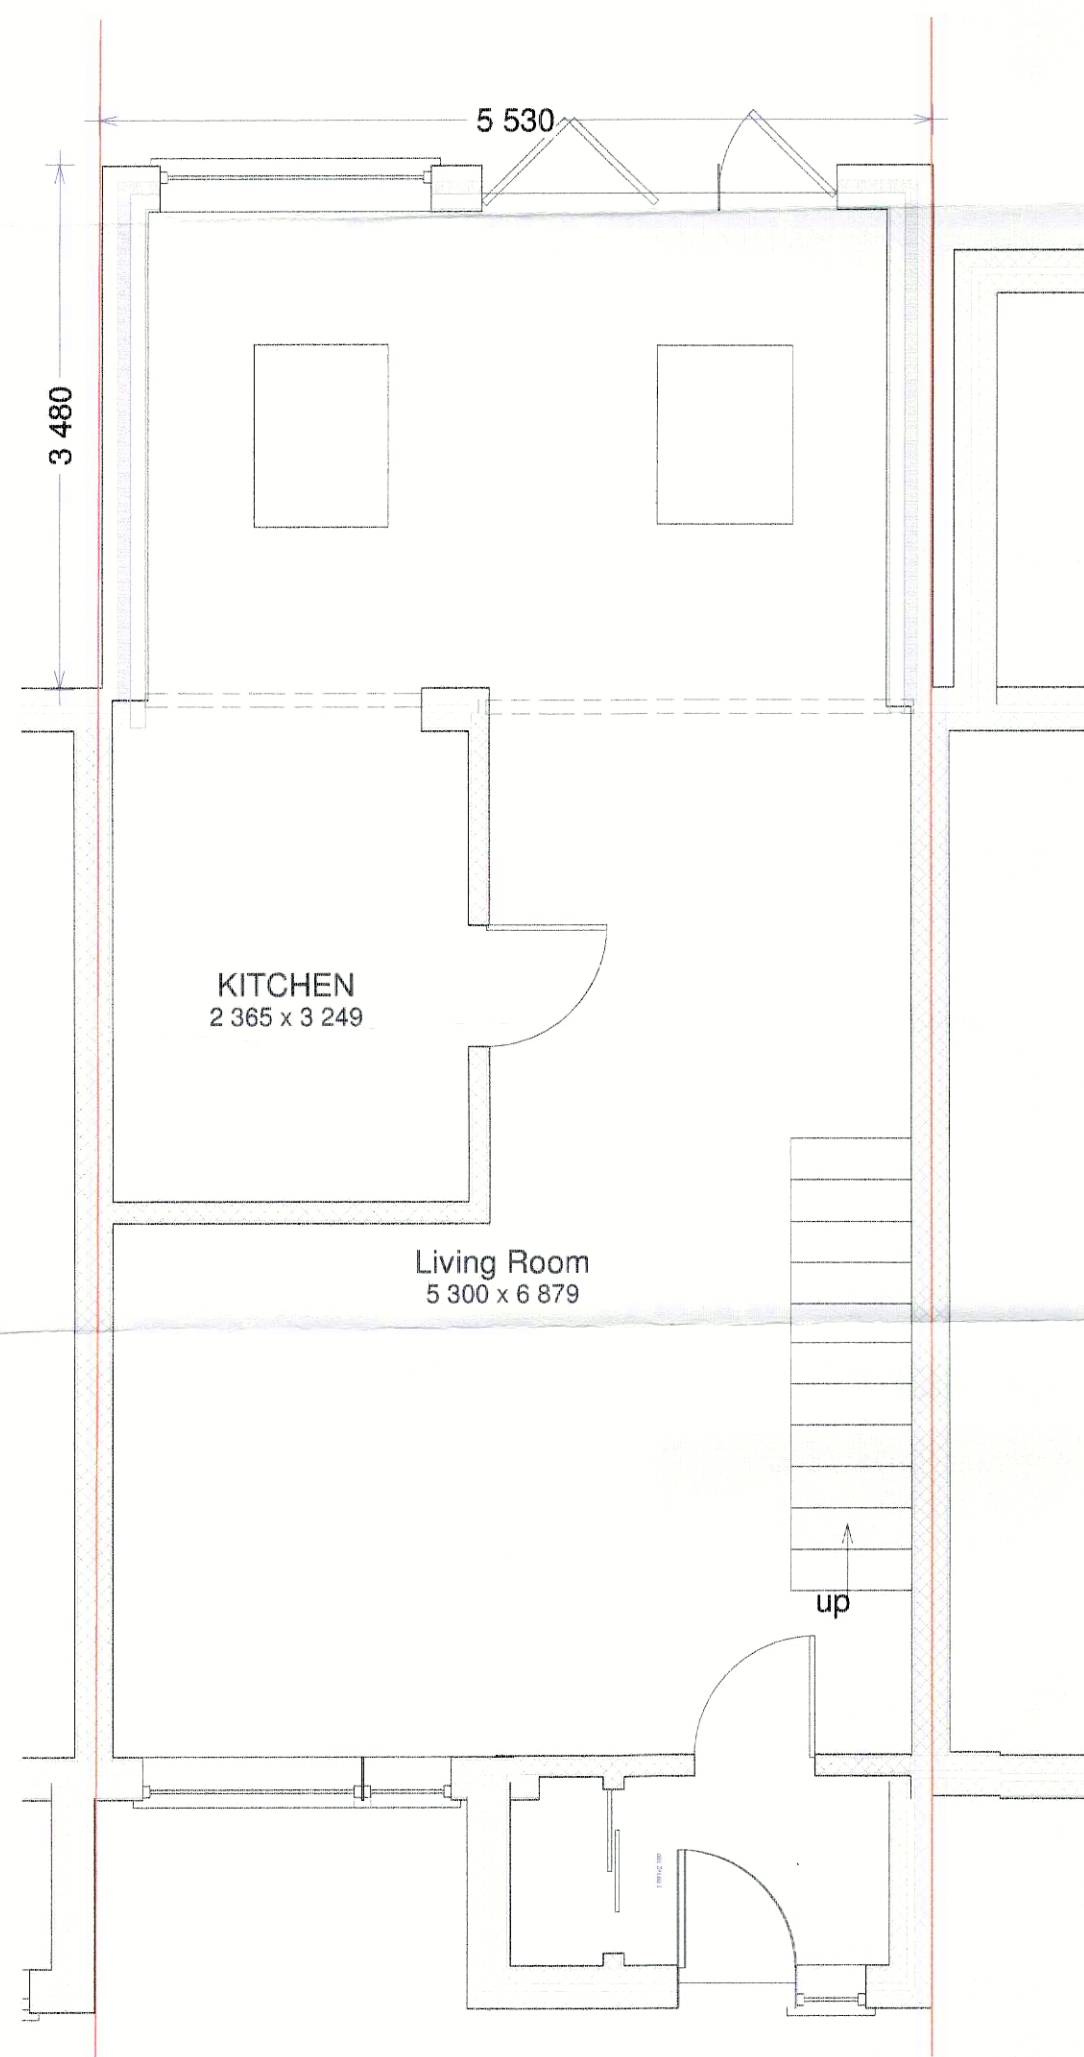

PROPOSED GROUND FLOOR 1:50

0 2500 5000
Scale 1:50