




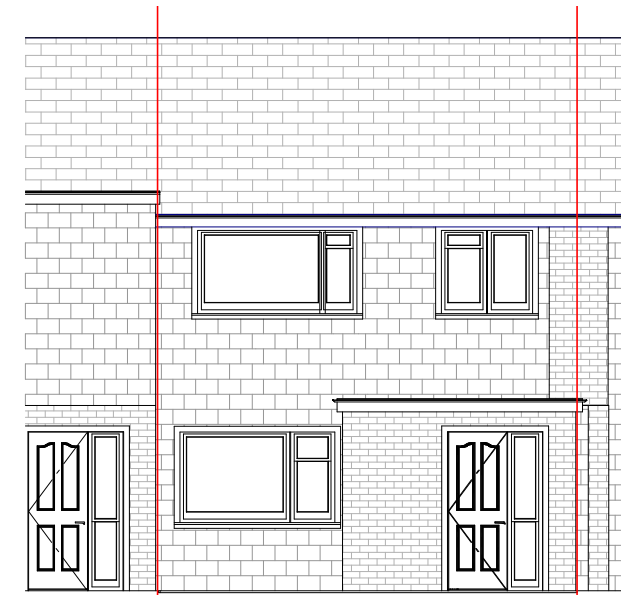

EXISTING FRONT ELEVATION

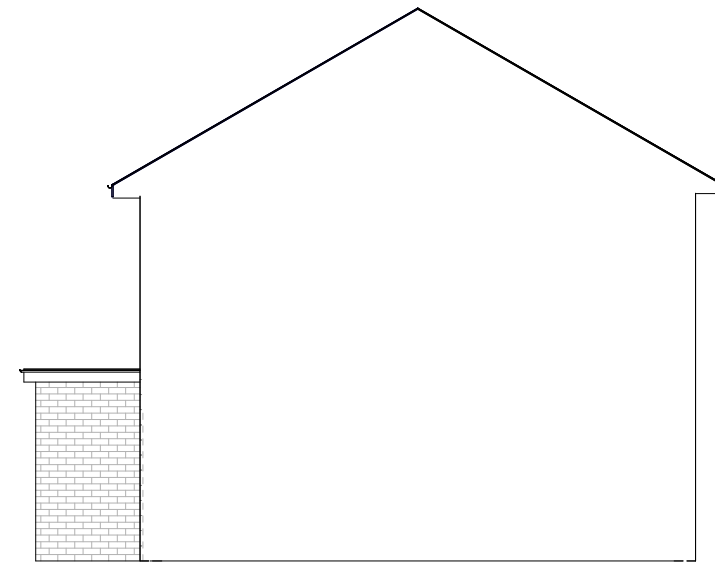

EXISTING RIGHT ELEVATION 1:100

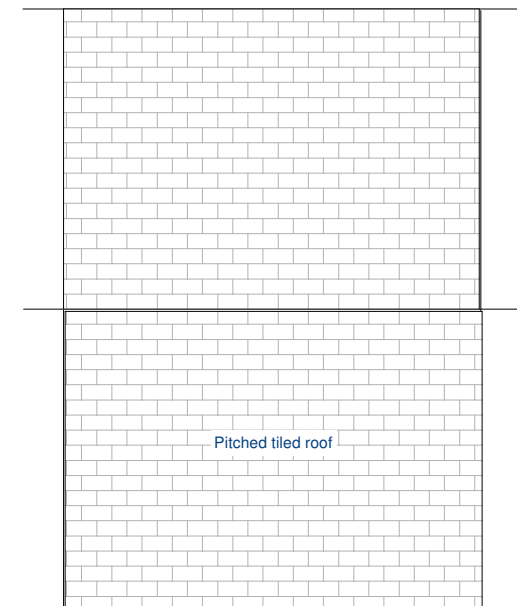


EXISTING ROOF PLAN




LOCATION PLAN 1:1250 (grid 50m)


0 5000 10000
Scale 1:100

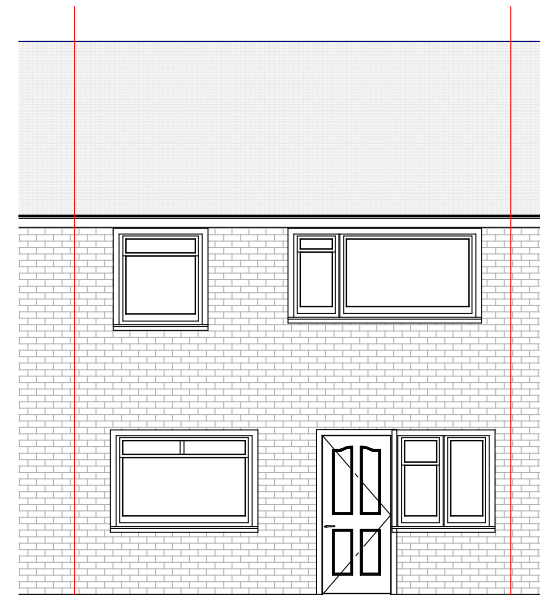


EXISTING REAR ELEVATION 1:100

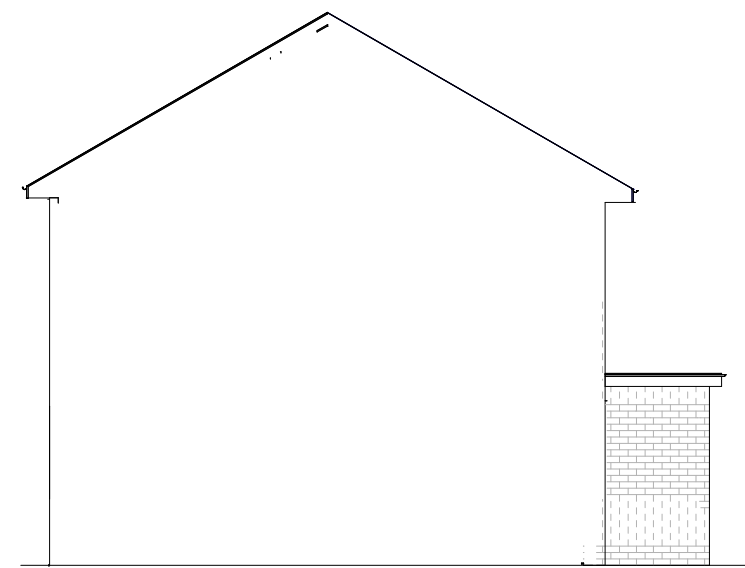

EXISTING LEFT ELEVATION 1:100

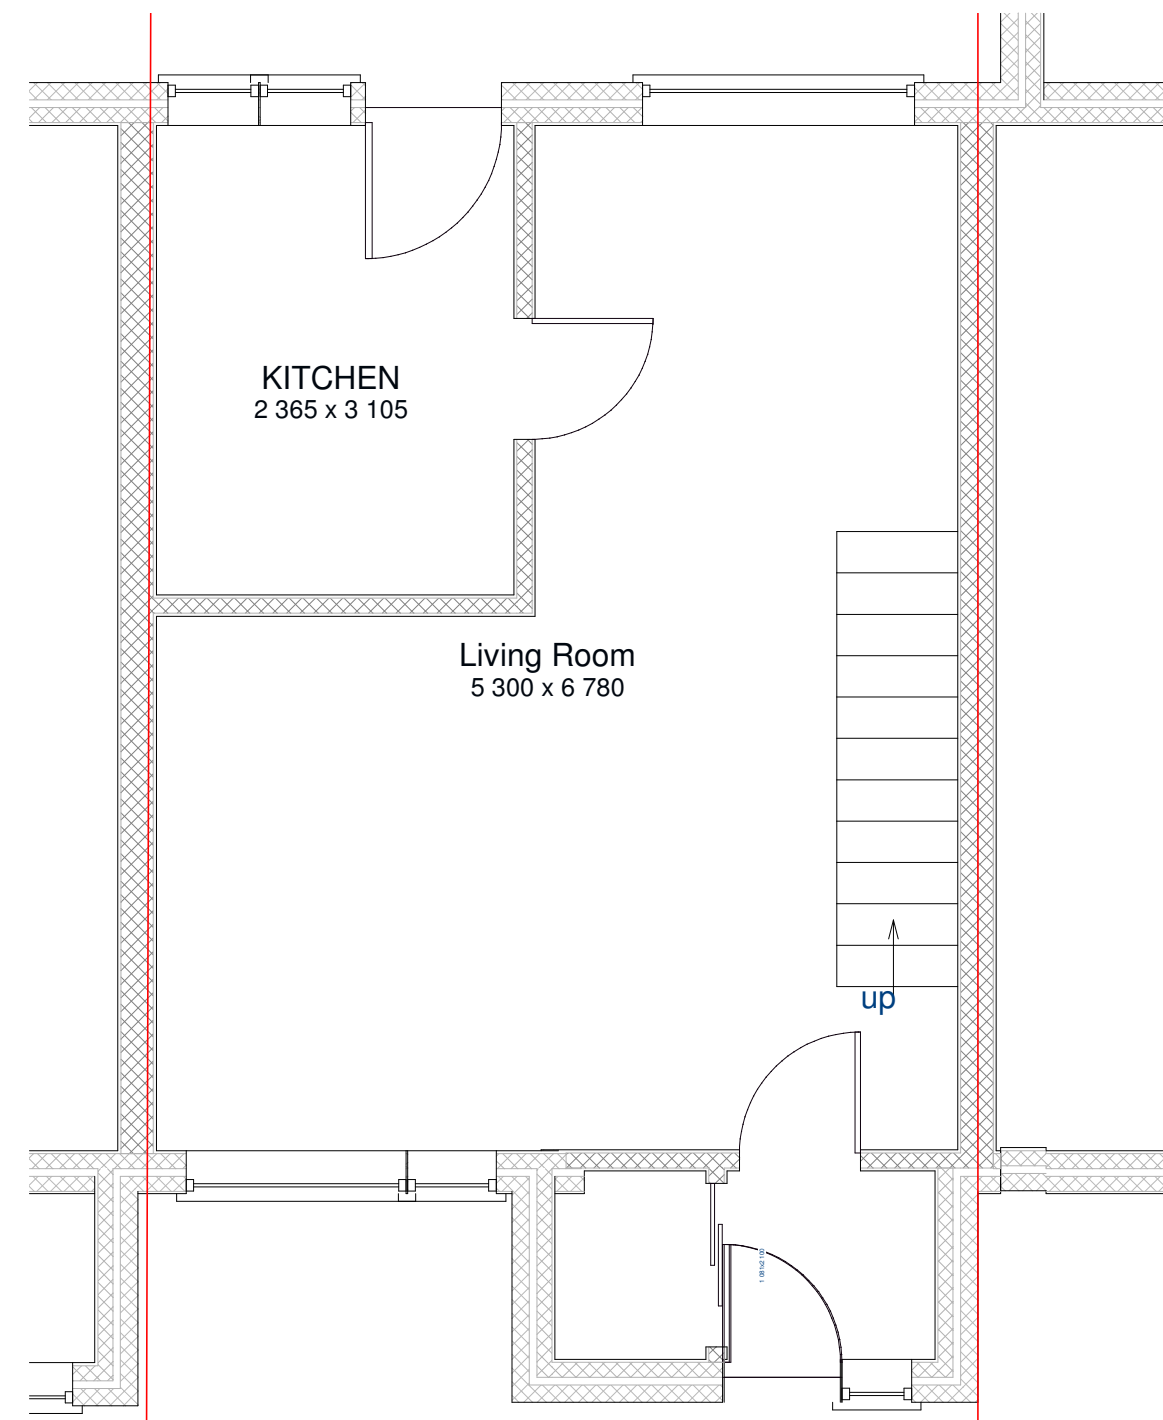


GROUND FLOOR 1:50

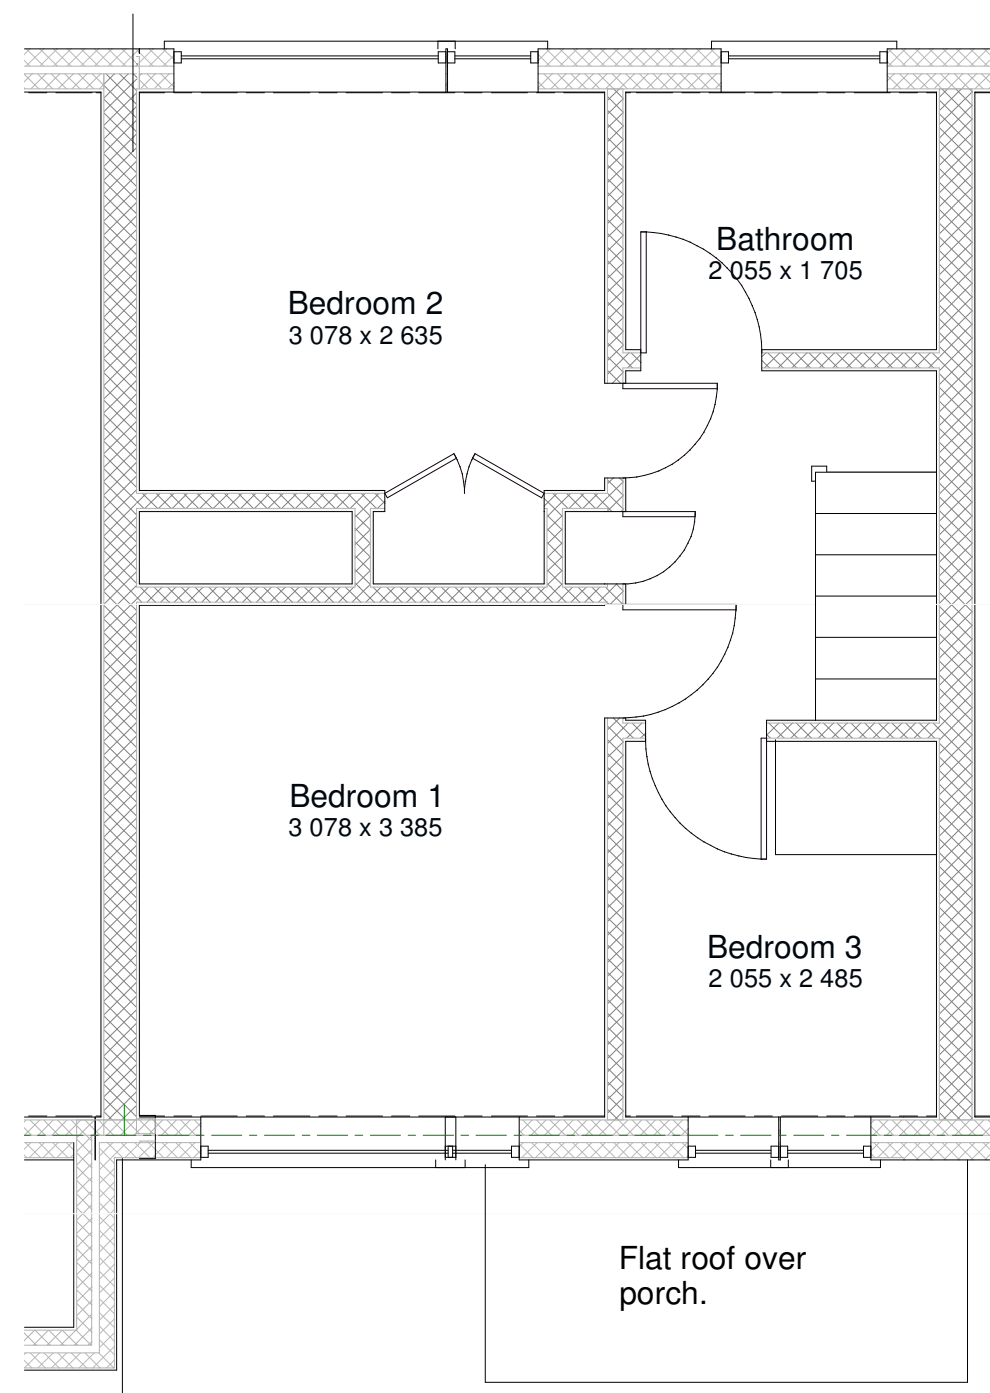

FIRST FLOOR 1:50

0 2500 5000
Scale 1:50

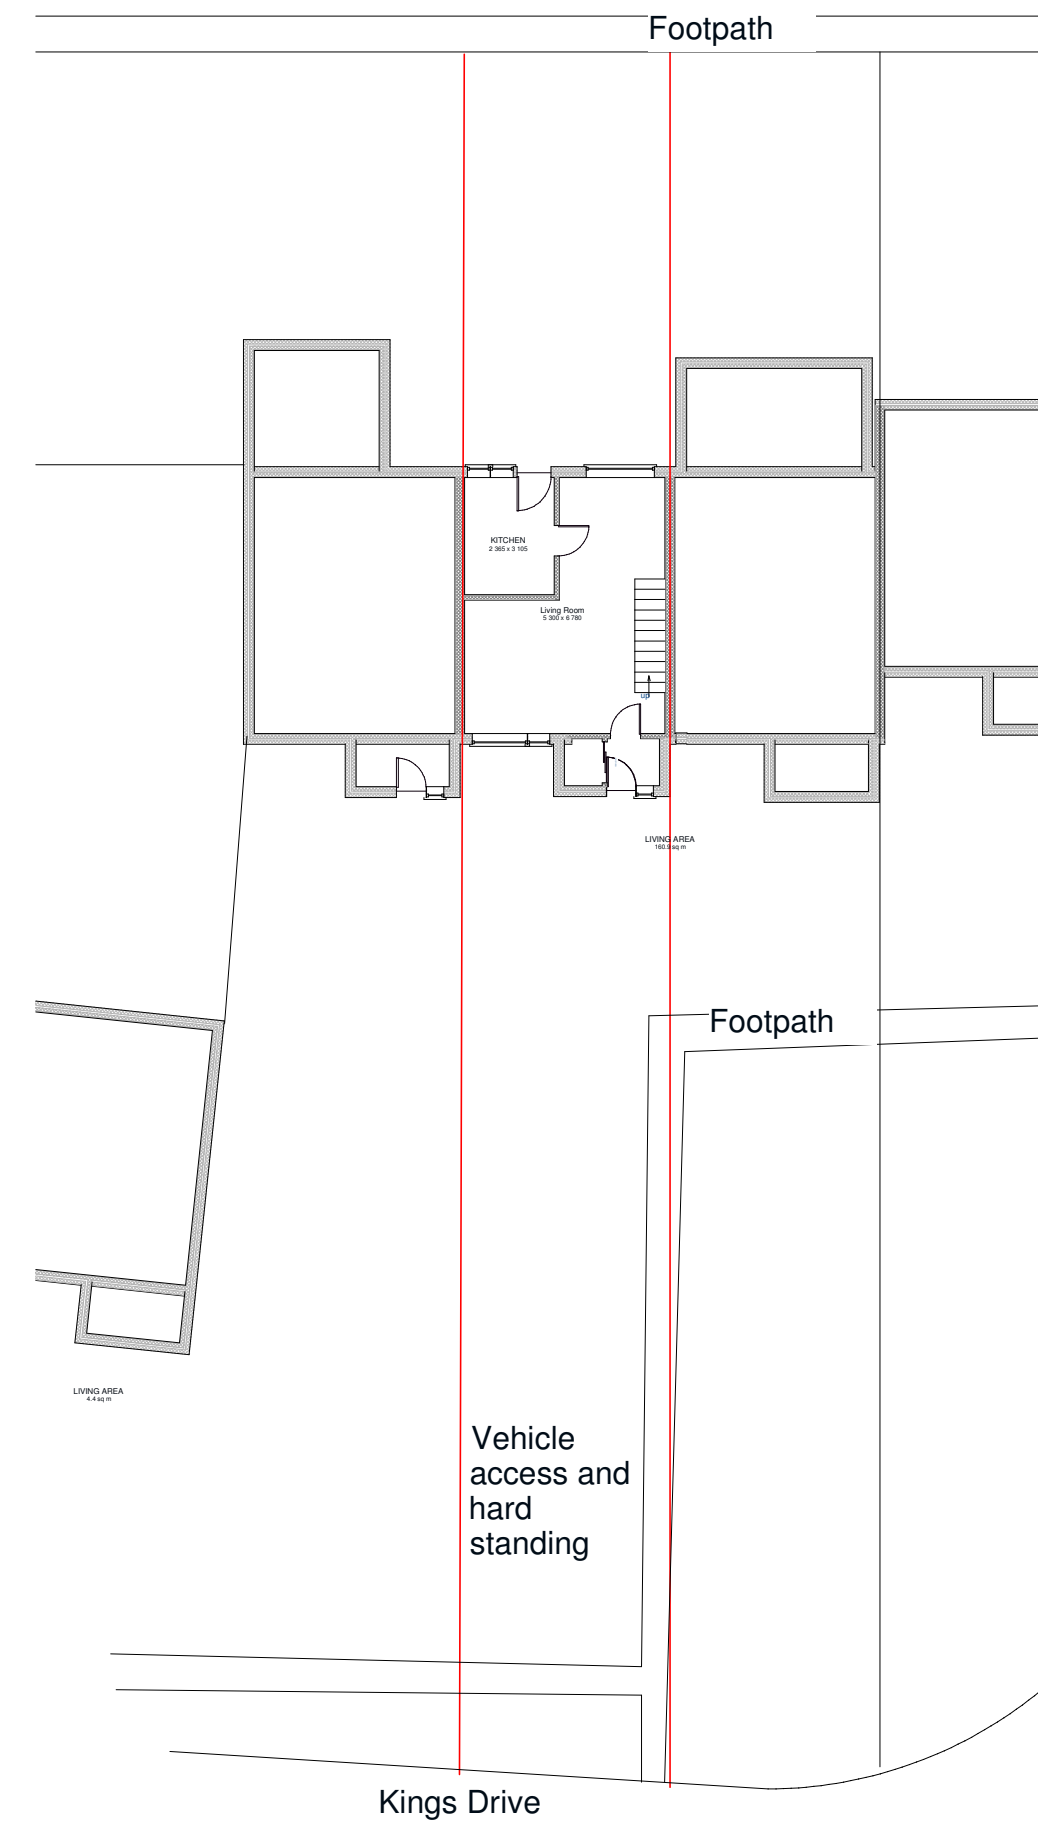


EXISTING SITE PLAN


0 10000 20000
Scale 1:200



PROPOSED FRONT ELEVATION 1:100

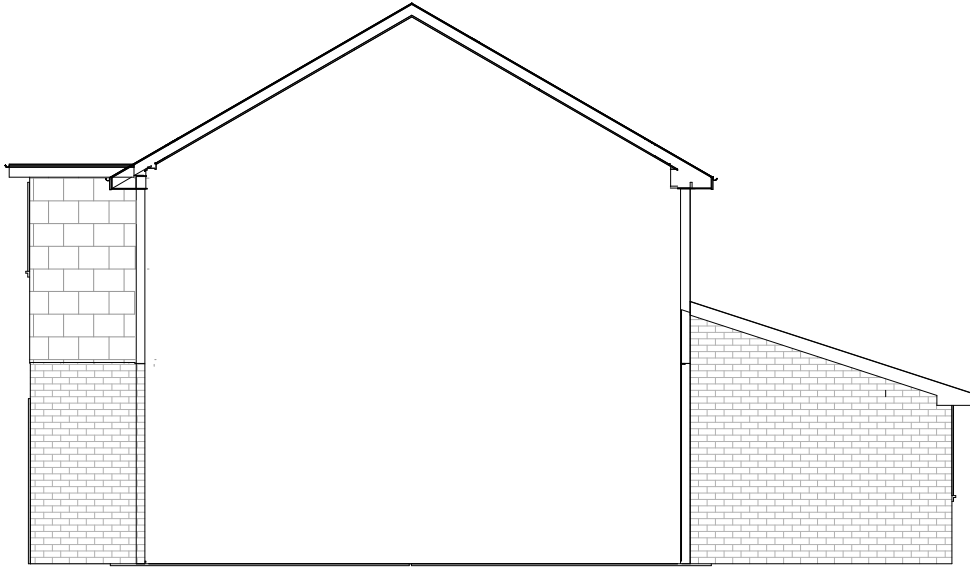


PROPOSED RIGHT ELEVATION 1:100

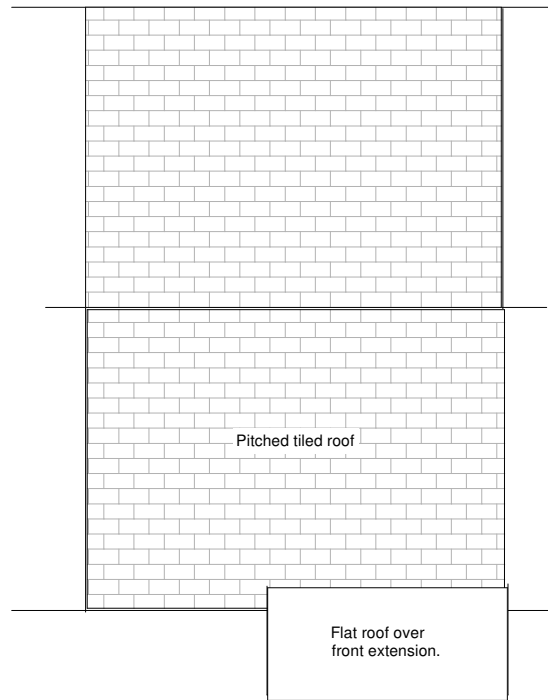


PROPOSED ROOF 1:100


0 5000 10000
Scale 1:100

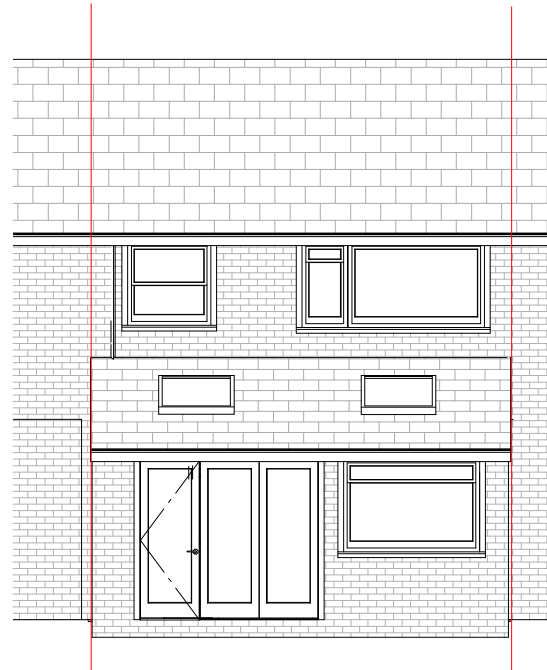


PROPOSED REAR ELEVATION 1:100

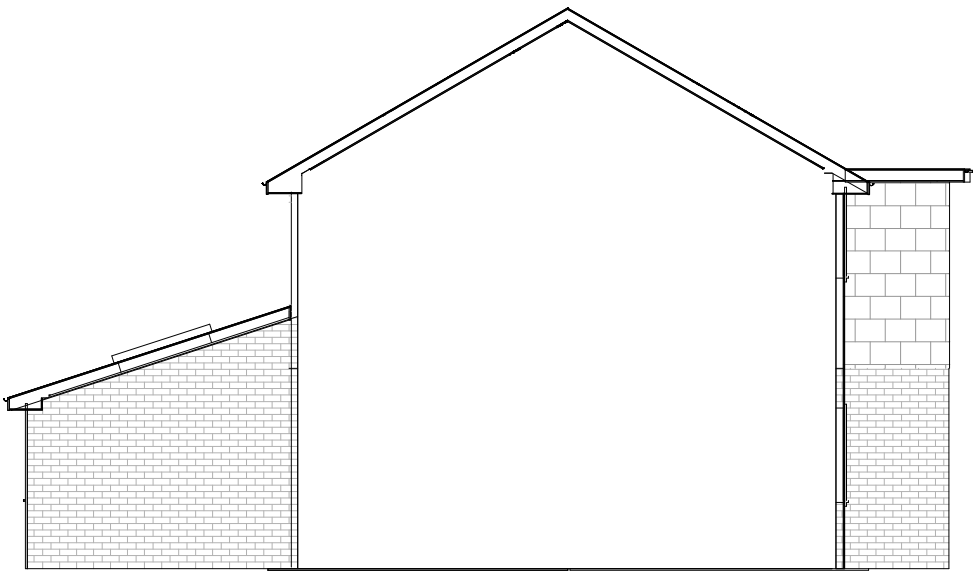

PROPOSED LEFT ELEVATION

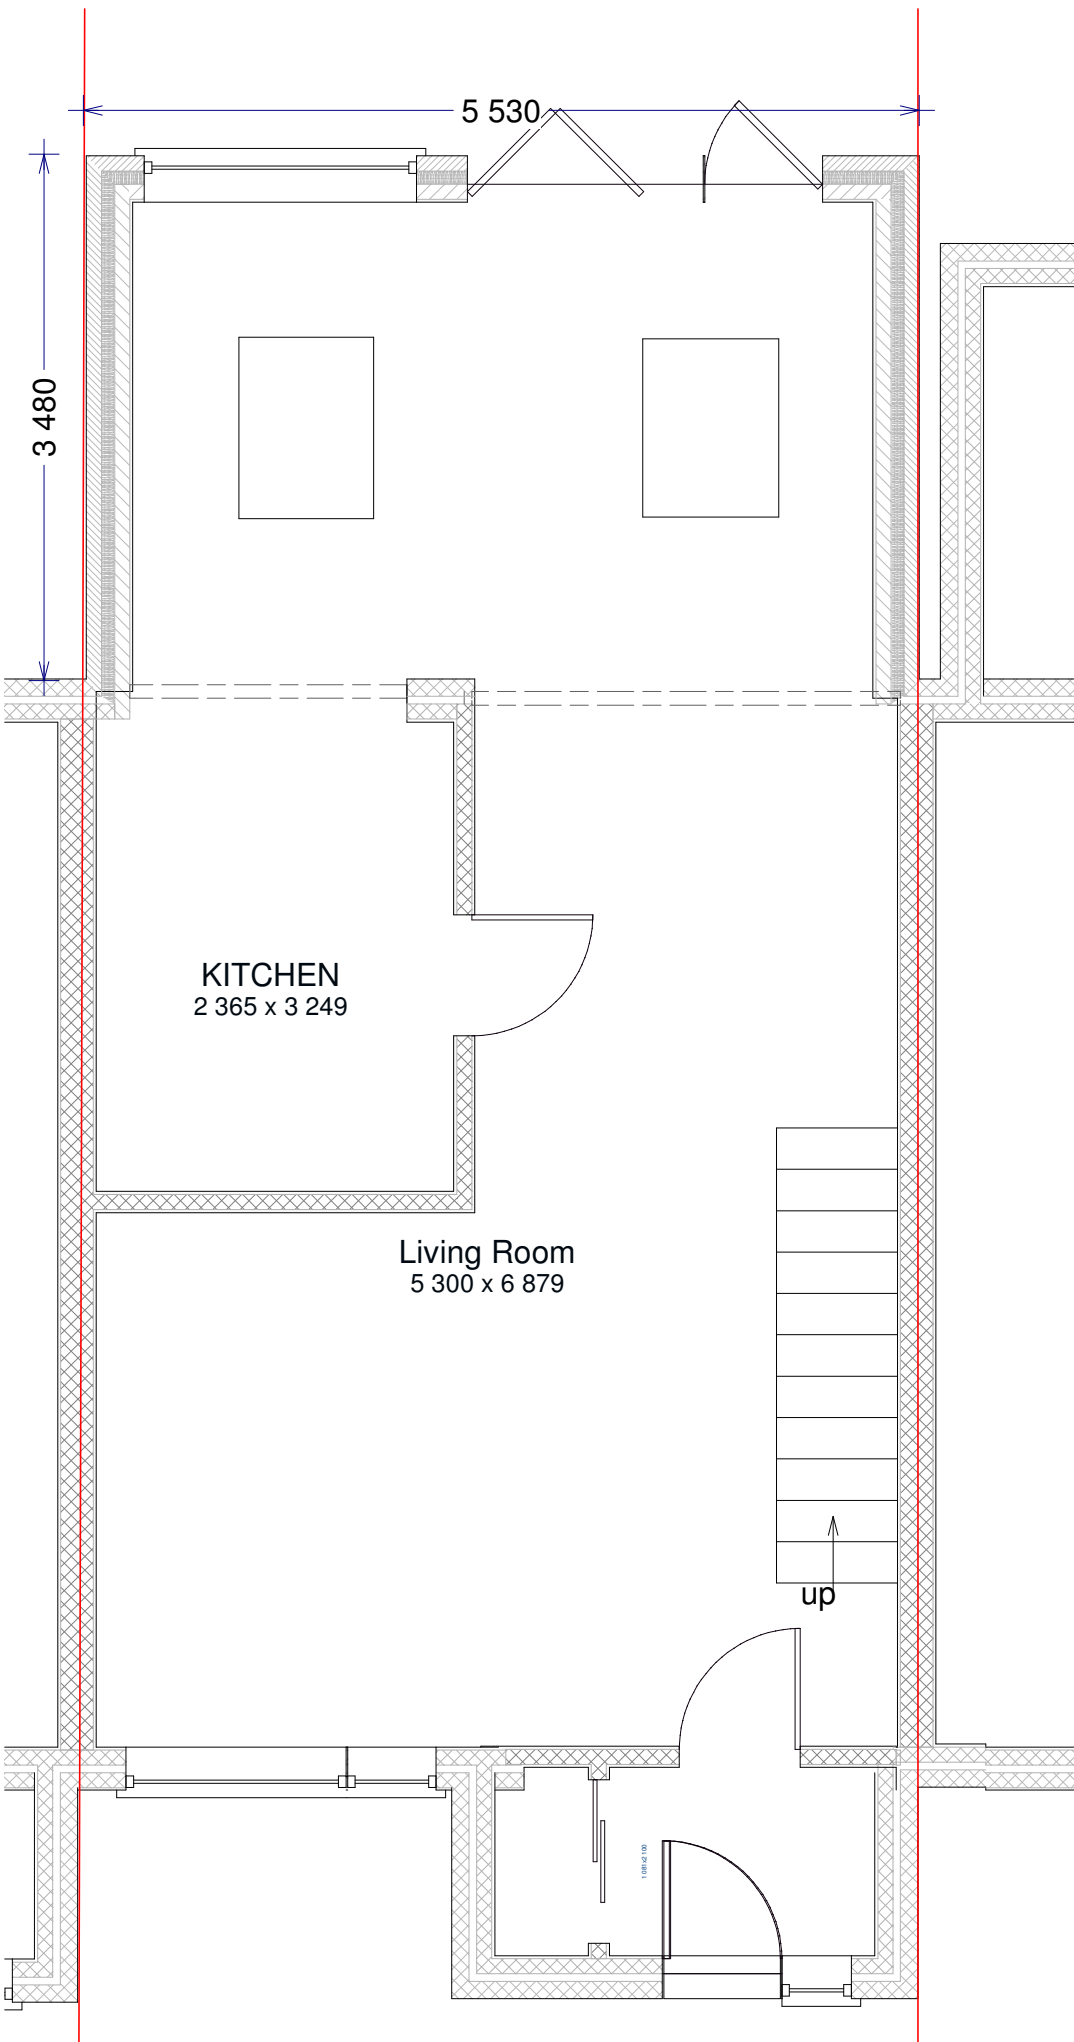


PROPOSED GROUND FLOOR 1:50

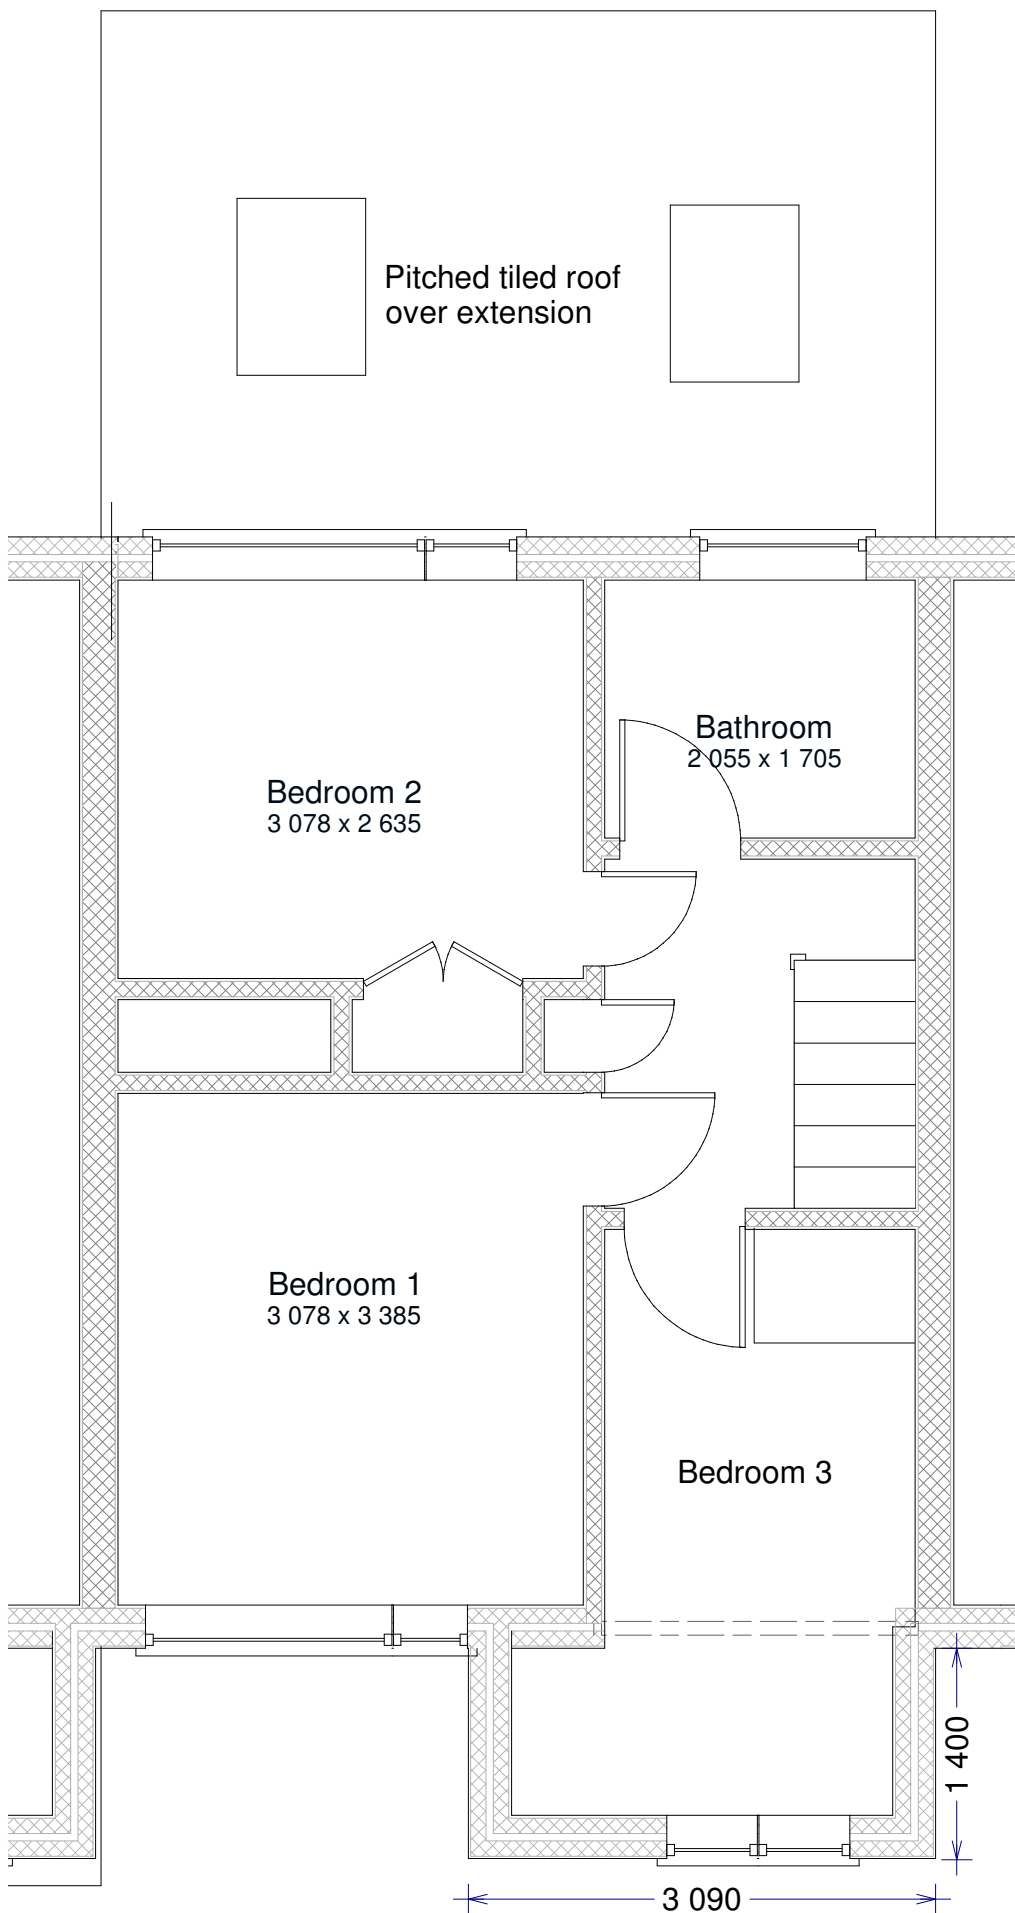


POPOSED FIRST FLOOR

0 2500 5000
Scale 1:50

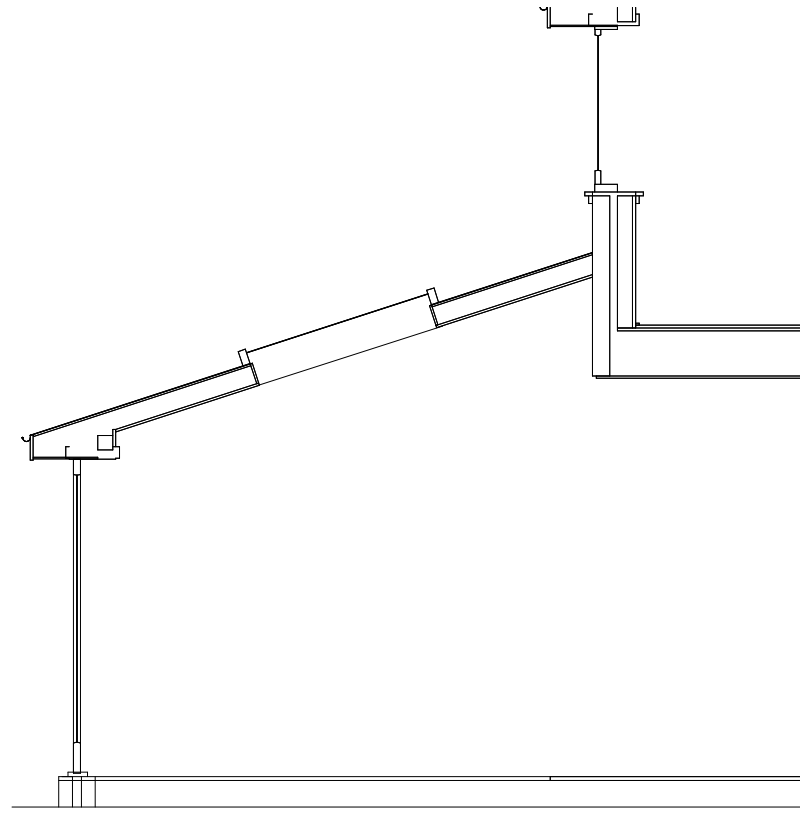

SECTION THROUGH REAR EXTENSION 1:50

FINISHES:
Rear extension:
Concrete tiles as main roof.
Brick walls as existing.
Extension over porch:
Flat felted roof.
Walls hung tiles as existing.
Windows and doors
uPVC as existing

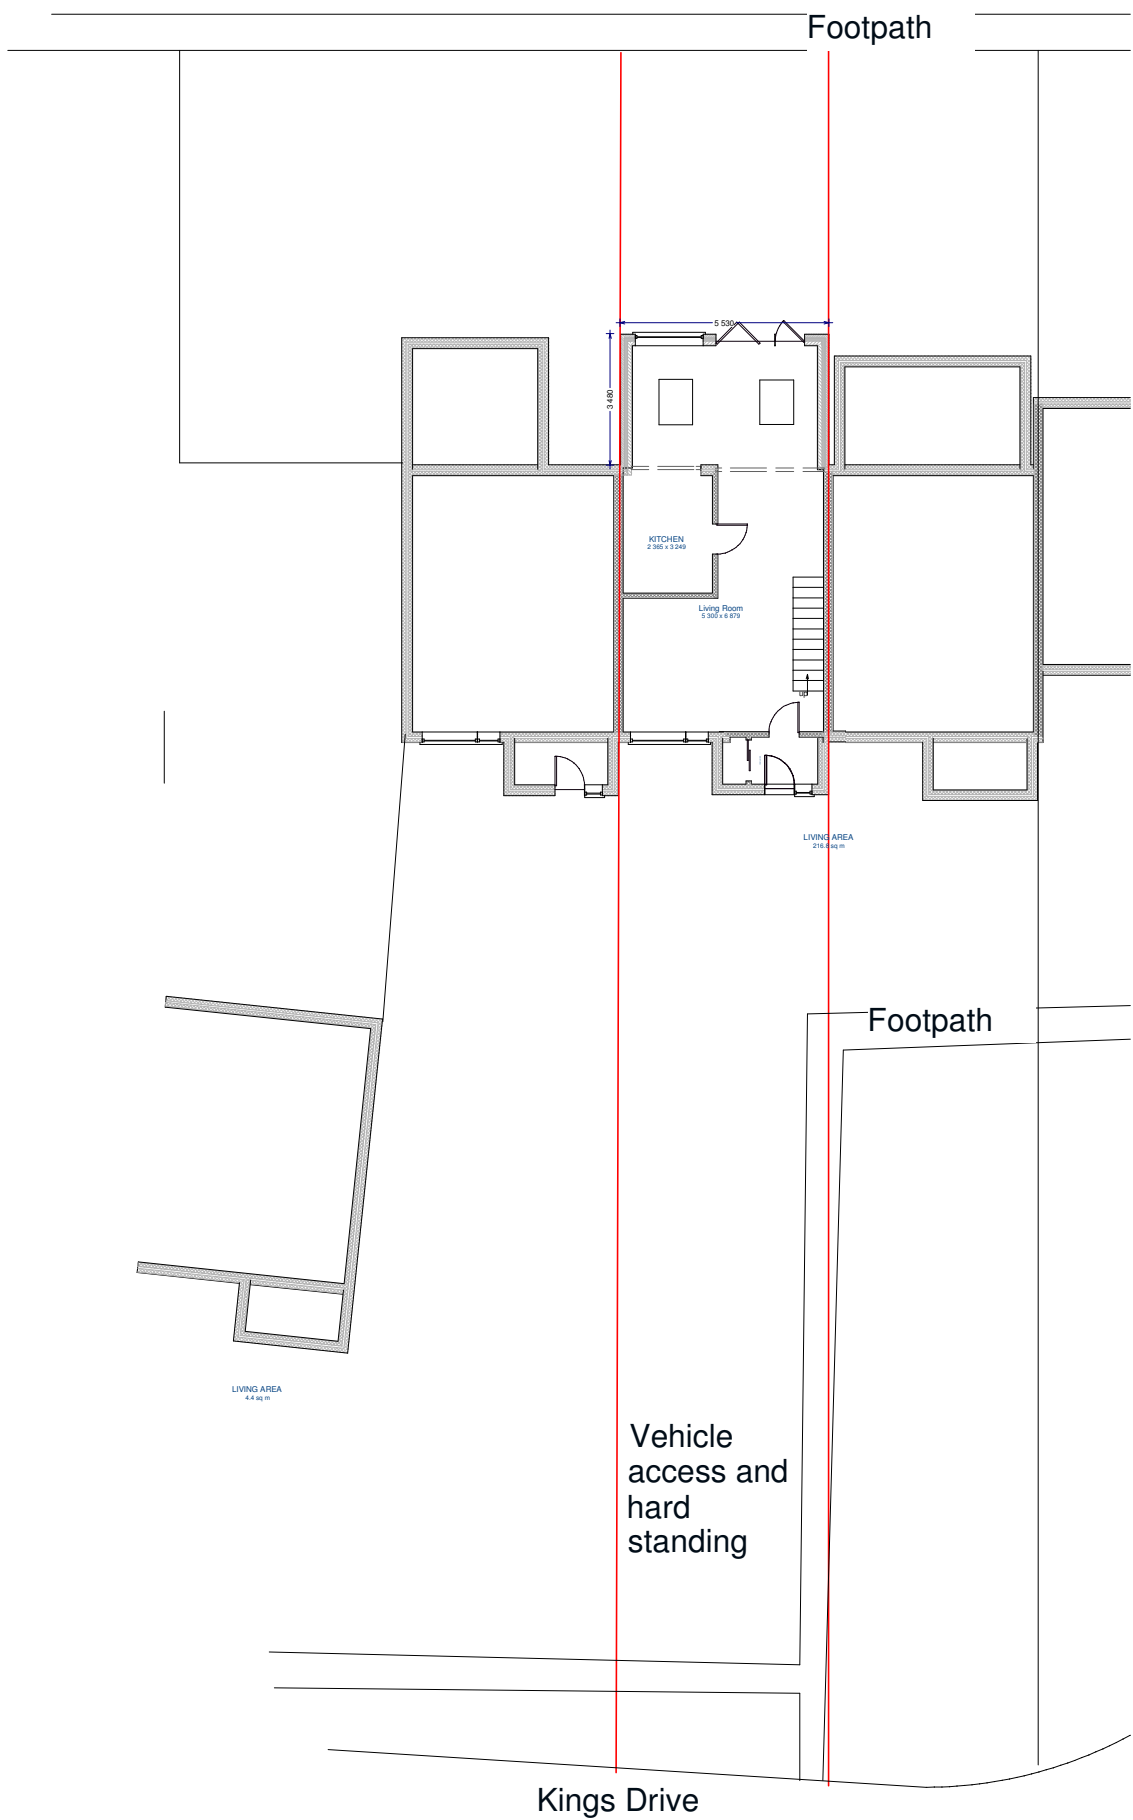

PROPOSED SITE PLAN 1:200

0 10000 20000
Scale 1:200



Geoff Barter
45 West Front Road
Pagham
PO21 4SZ

All dimensions to be
checked before the
commencement of
work, or further
drawings.

Site:
45 Kings Drive
Pagham
PO21 4PZ

Job
Rear single storey
Extension
and room over porch

Drawing:
Proposed
Number:
KingsDrive045/02A

Date

24/01/13

Scale at A1

Various

Sheet

2-A