


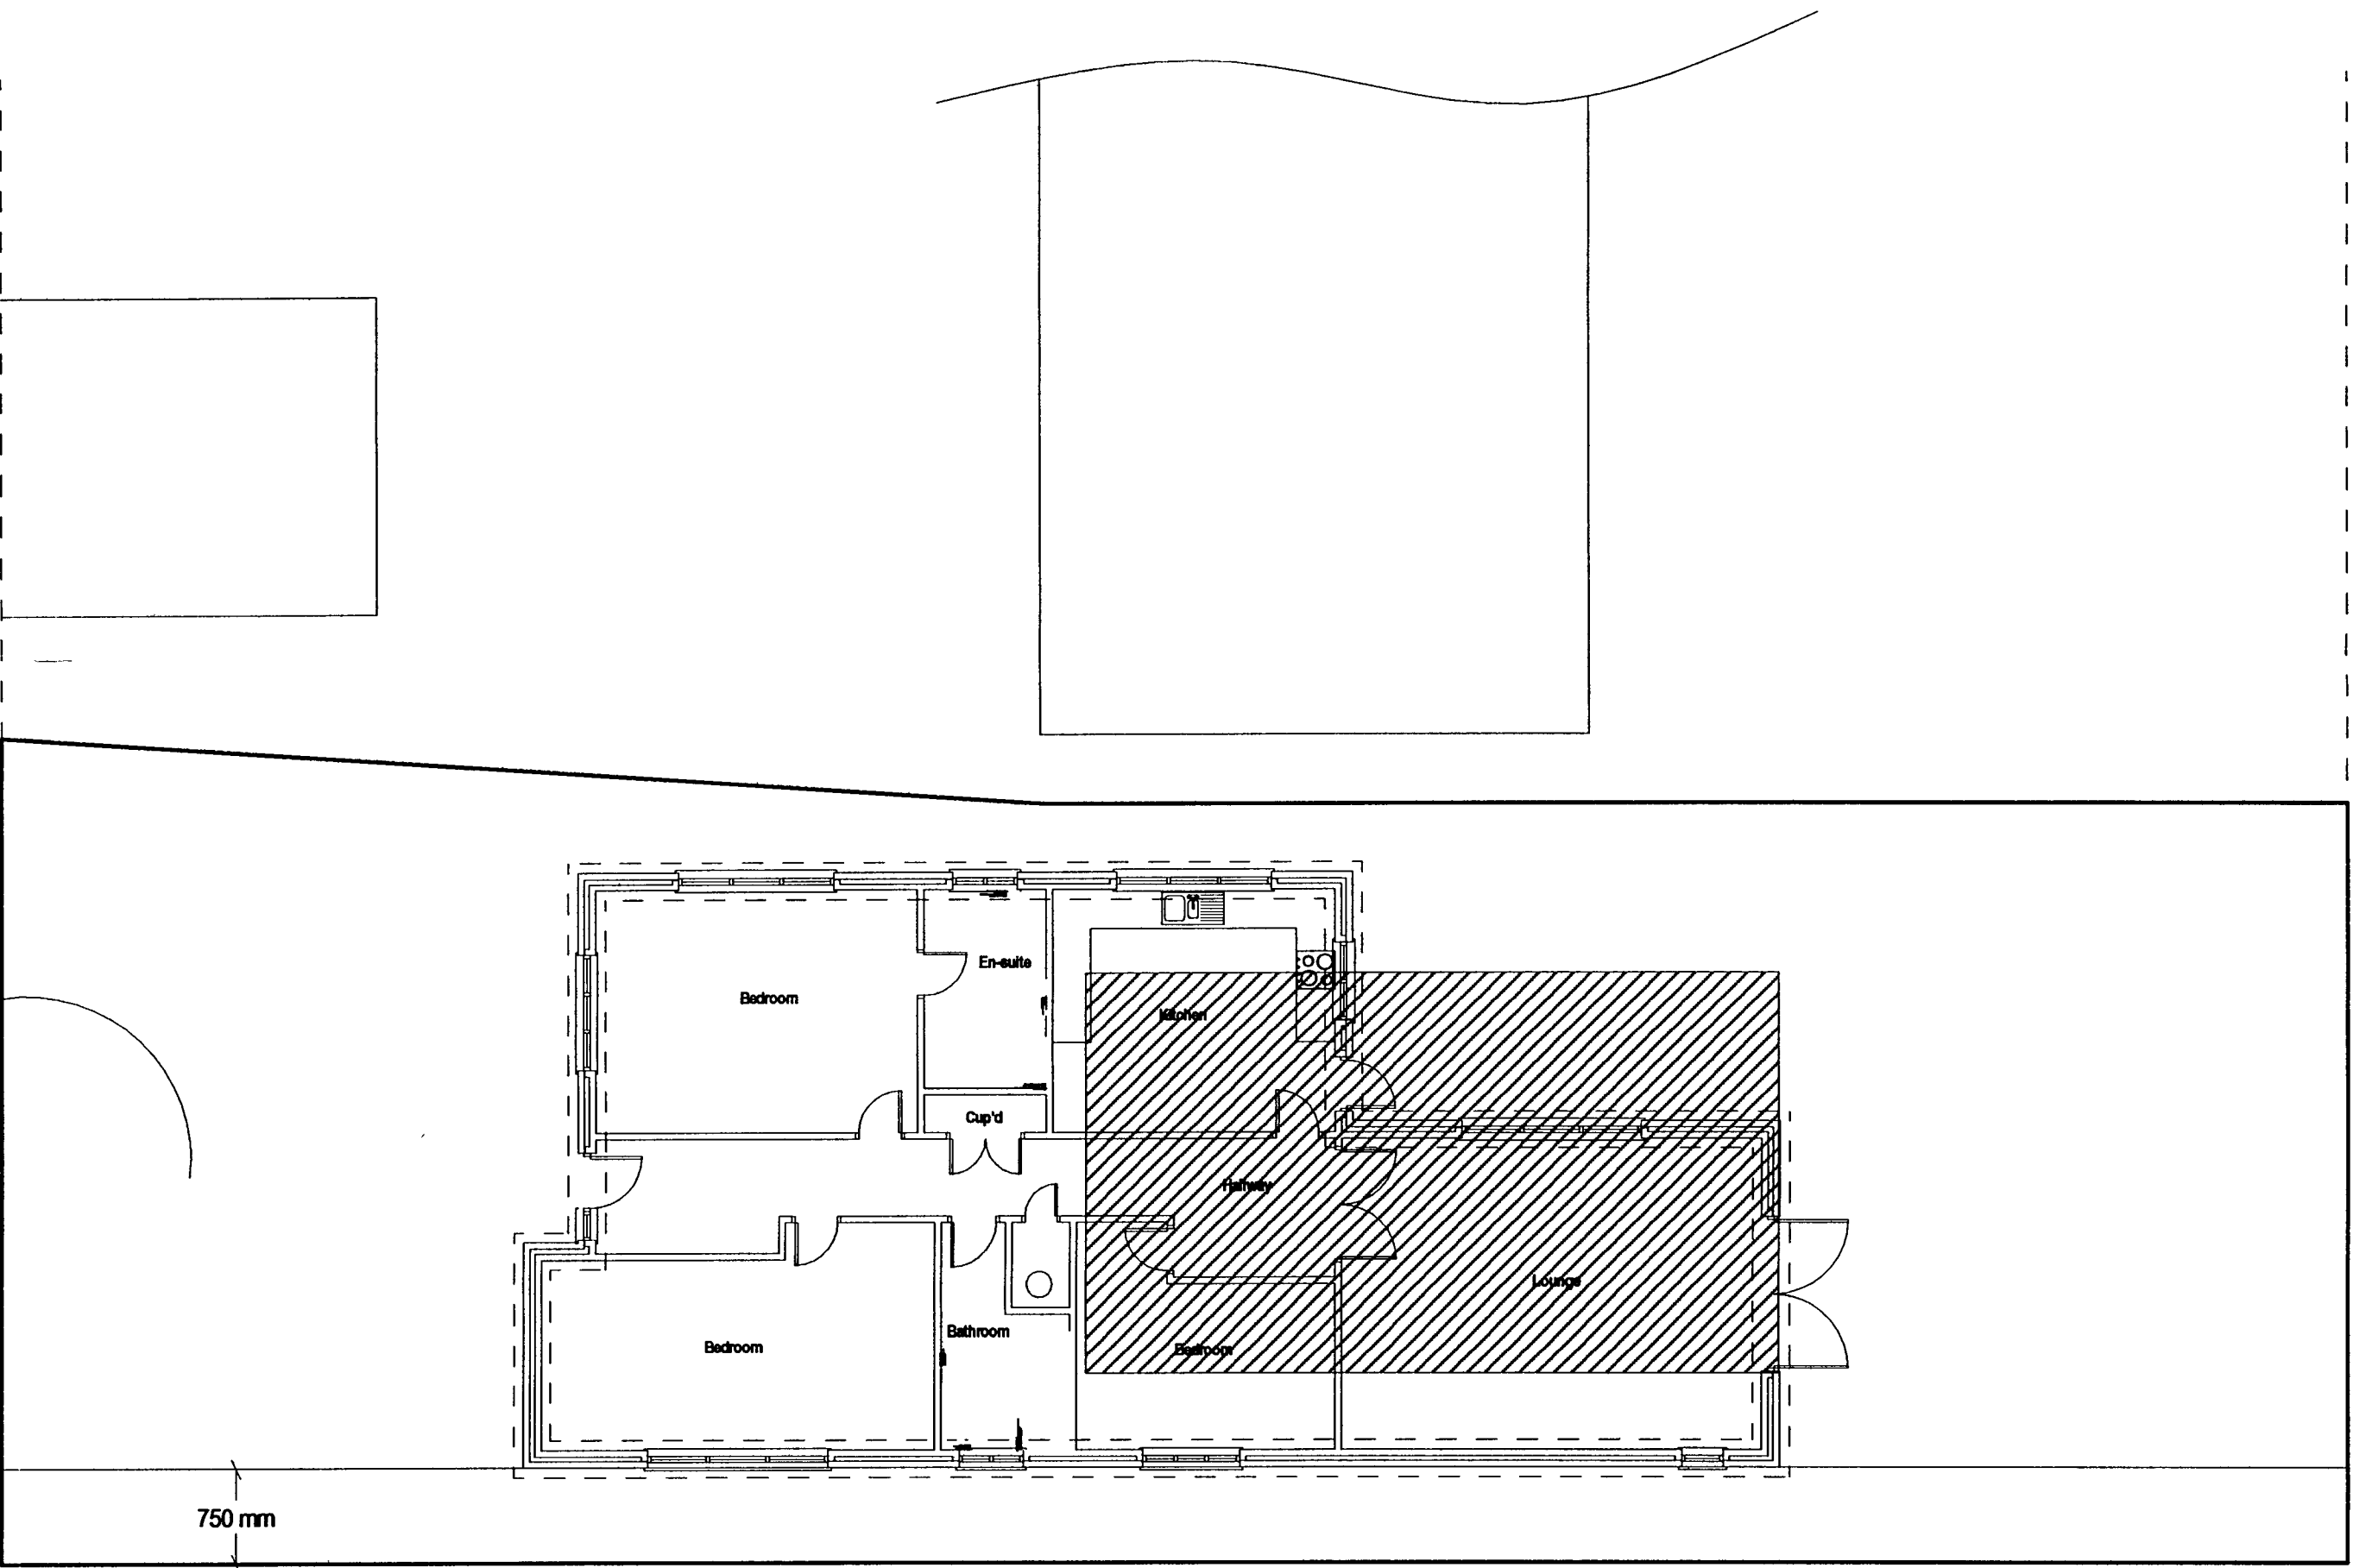

Notes:

Window/Door Schedule

Finishes

DRAWING TITLE:

Site Layout Plans

© Copyright 2007

JOB TITLE:

Proposed New Dwelling

CLIENT:

Mr Goddard
Cosy Nook
Hook Lane
Pagham
Bognor Regis
PO21 3PB

Drawn By:

Arun Plans - CG

SCALE:

1:100

DATE:

Oct 2007

DRG No.

01b

Rev No.