


Proposed West Elevation
Site Section

Note


All levels taken from digital survey

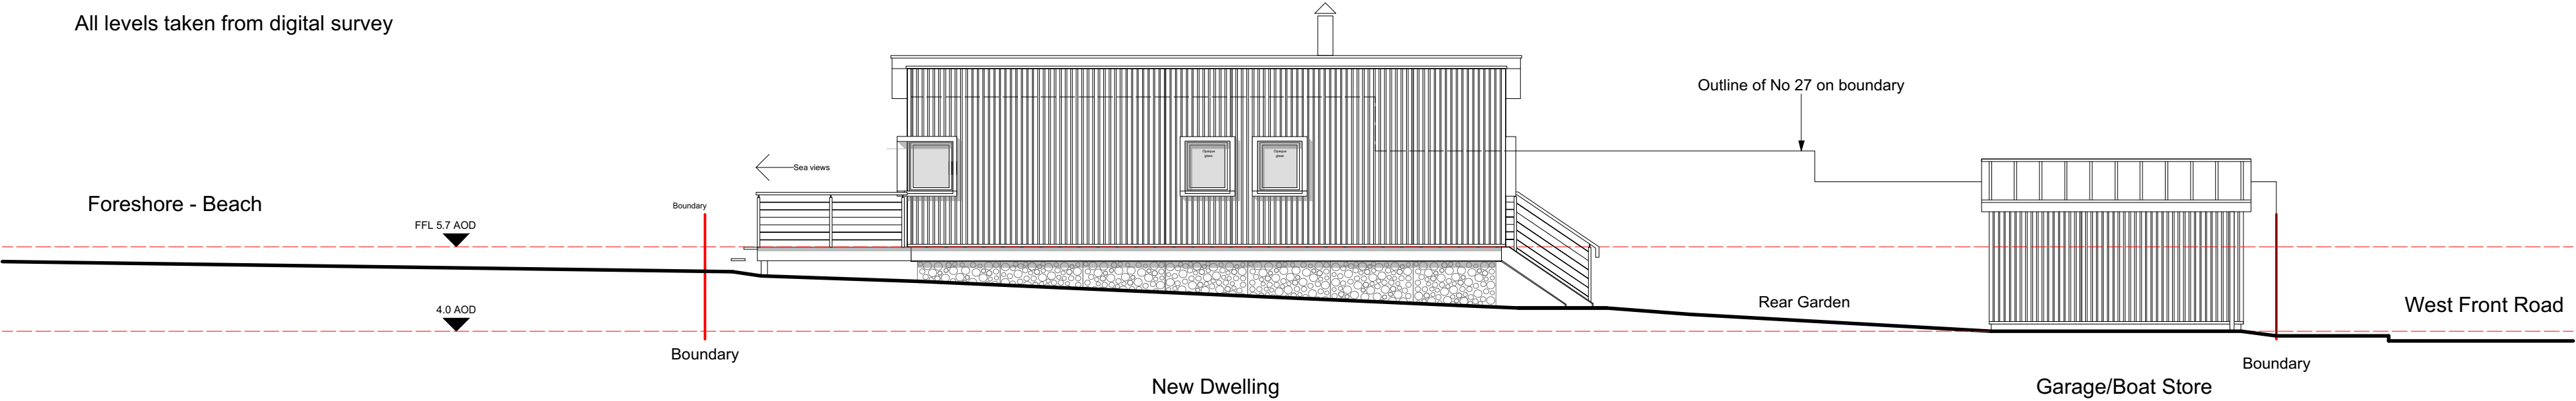

Proposed East Elevation
Site Section

External Materials Schedule

Walls	Millboard Envello board & batten cladding - Smoked Oak
Roof	Glassfibre - grey (not seen)
Windows	PPC Aluminium – Light Grey - Ral 7040
Rooflights	PPC Aluminium – Light Grey - Ral 7040
Rainwater pipes	Galvanised steel
Steelwork/details	Galvanised steel
Decking	Composite decking Envirobuild - Silver Birch
Balustrading	Stainless steel post & wire system
Roof details	PPC Aluminium - Dark Grey - Ral 7016
Cladding trims	Millboard - Smoked Oak
Base detail	Galvanised gabion cages with stone fill to match beach
Chimney	Stainless steel

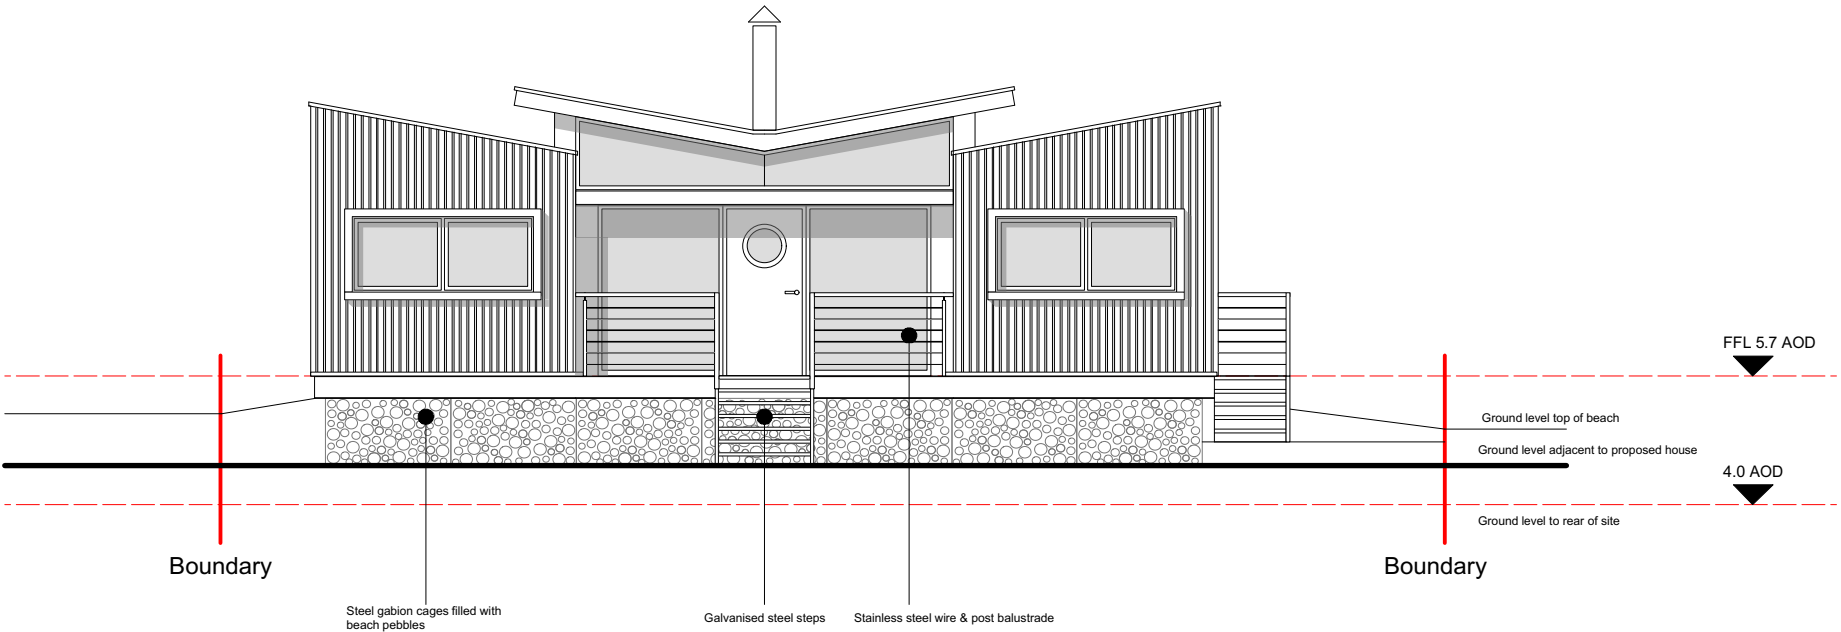

Proposed Rear Elevation

IVON BLUMER ARCHITECTS LTD

PROJECT	25 West Front Road	DATE	04/10/21
TITLE	Elevations Sheet 2 & Site Sections	DRG NO	IBA/553/05
SCALE	1 : 100	REVISIONS	

The Studio • 41 West Drive • Aldwick Bay • West Sussex • PO21 4LZ
www.ivonblumerarchitects.com • ivon@ivonblumerarchitects.com
Tel • 01343 262987
© Ivon Blumer Architects 2017

