



This drawing is the copyright of Alcove Architecture Ltd All dimensions must be checked on site prior to construction Do not scale this drawing except for Planning Application purposes Contractor to undertake work in full compliance with statutory requirements		
Rev	Amendments	Date
A	Reserved Matters Application	21/07/21
B	Scheme adjusted to respond to refusal	06/10/21

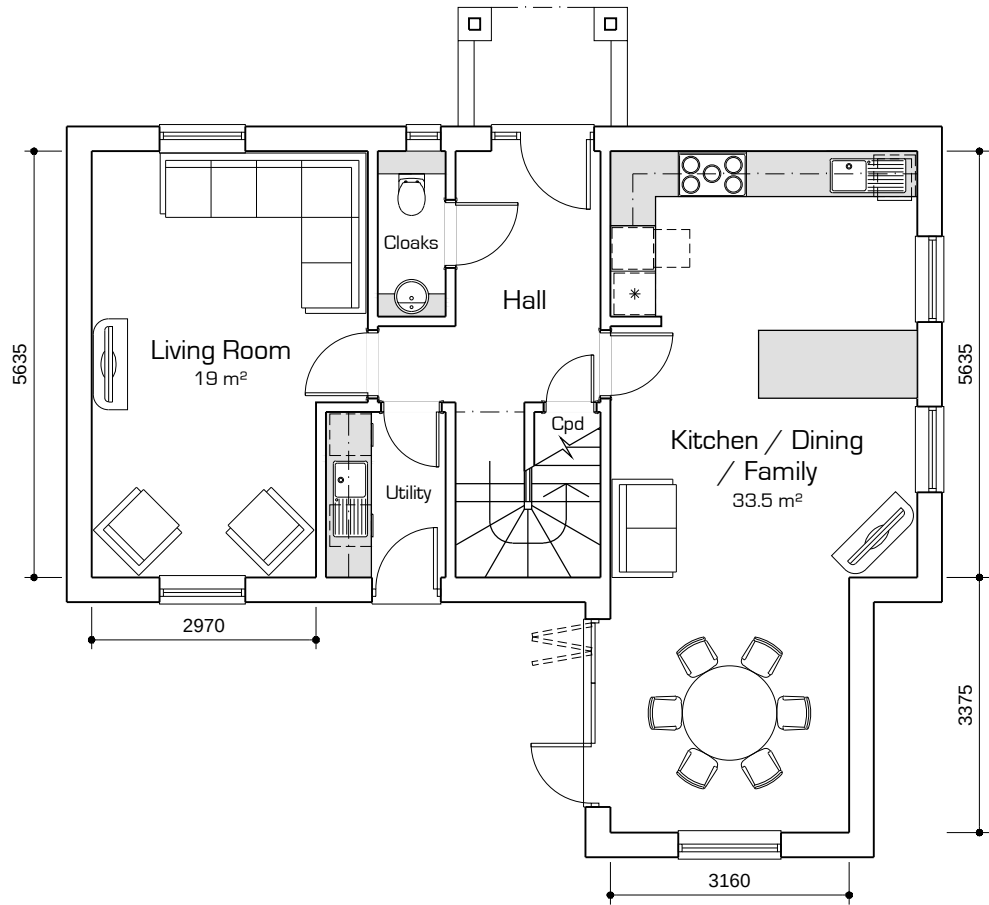


Ground Floor Plan

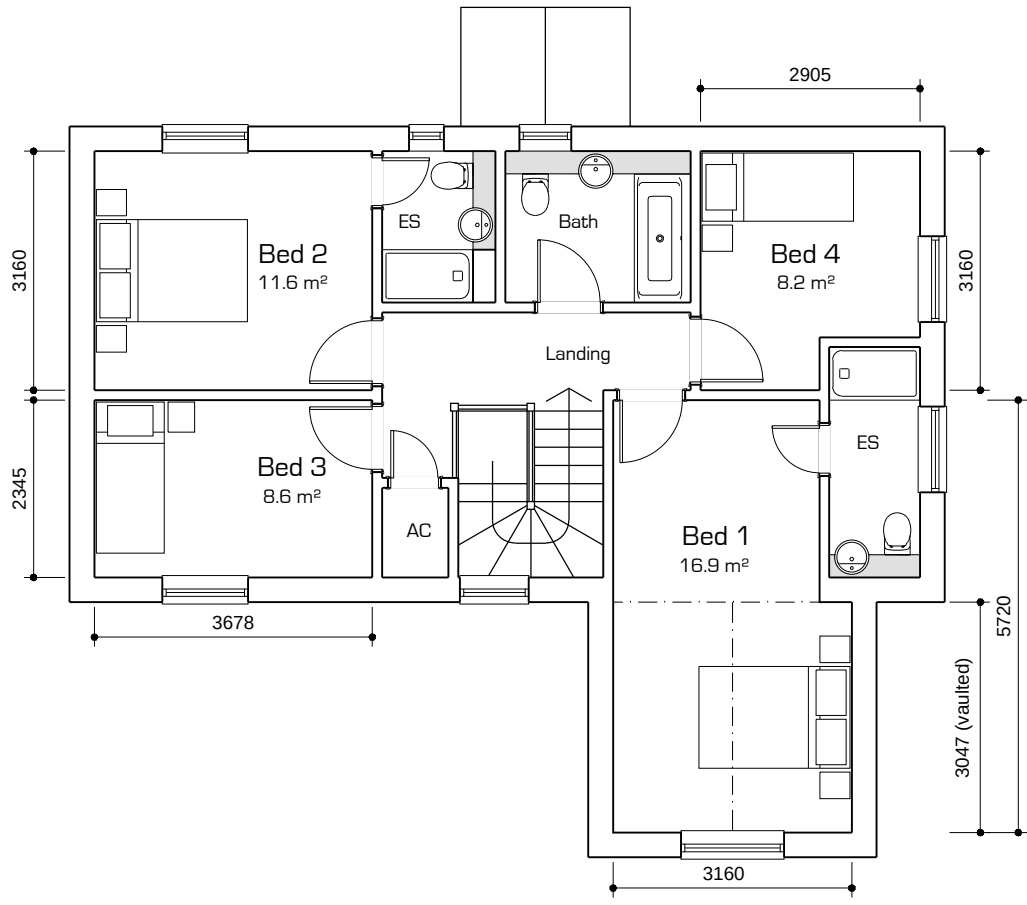

First Floor Plan



Section through Hall/Landing
showing deep daylight penetration and views out from feature window

 

Notes:
Indicative fixtures and furniture layout



Project
Land adjacent to Seftor School House
Seftor Road
Bignor Regis
PO21 3EE
Drawing Title
Plot 1
Floor Plans and Section

Status Planning		
Scale 1:100@A3	Drawn By JE	Date June 21
Project No. 20156	Drawing No. P101	Revision B

Alcove Architecture Ltd - Registered No. 8543375