
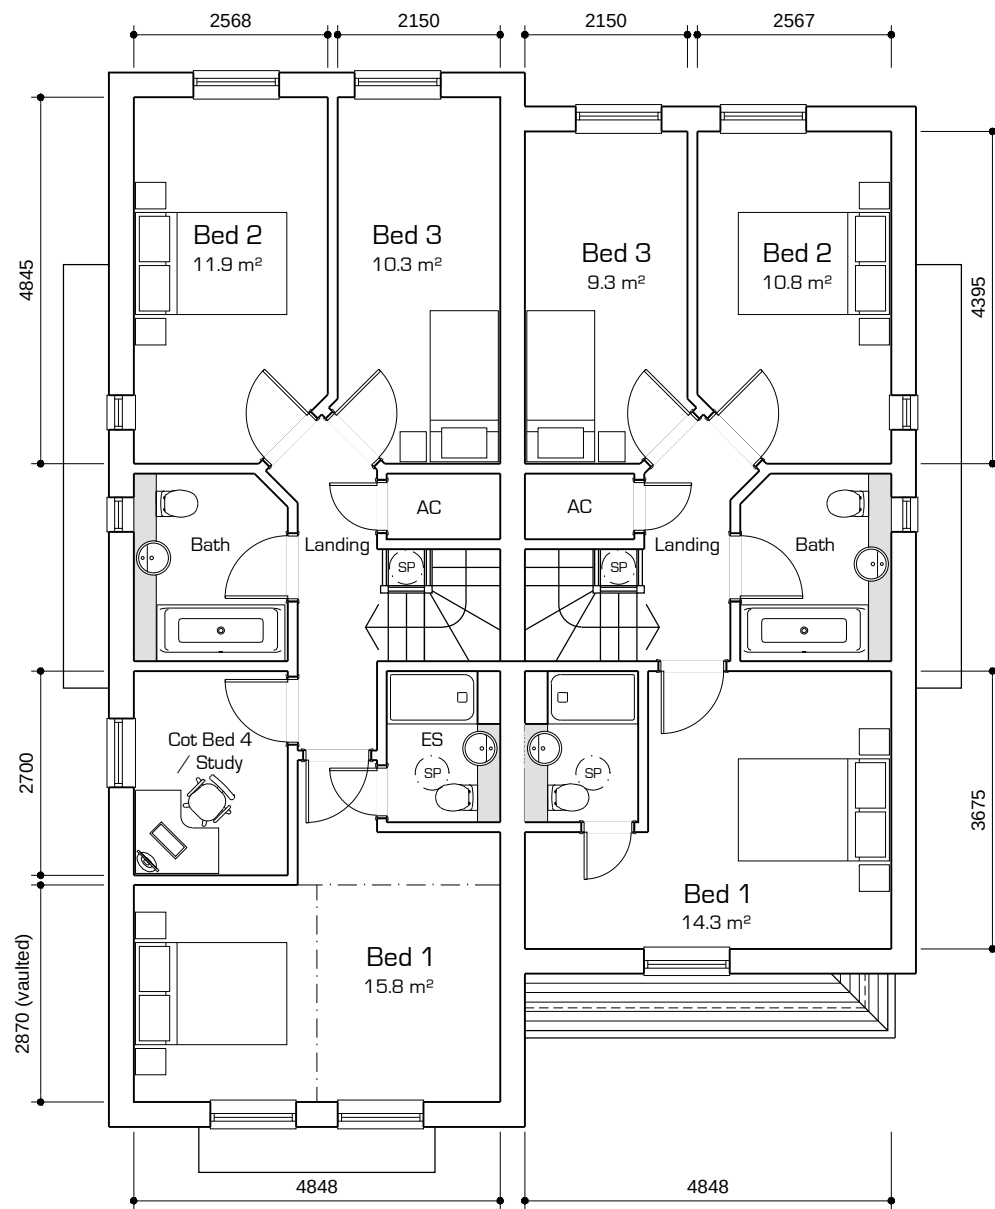


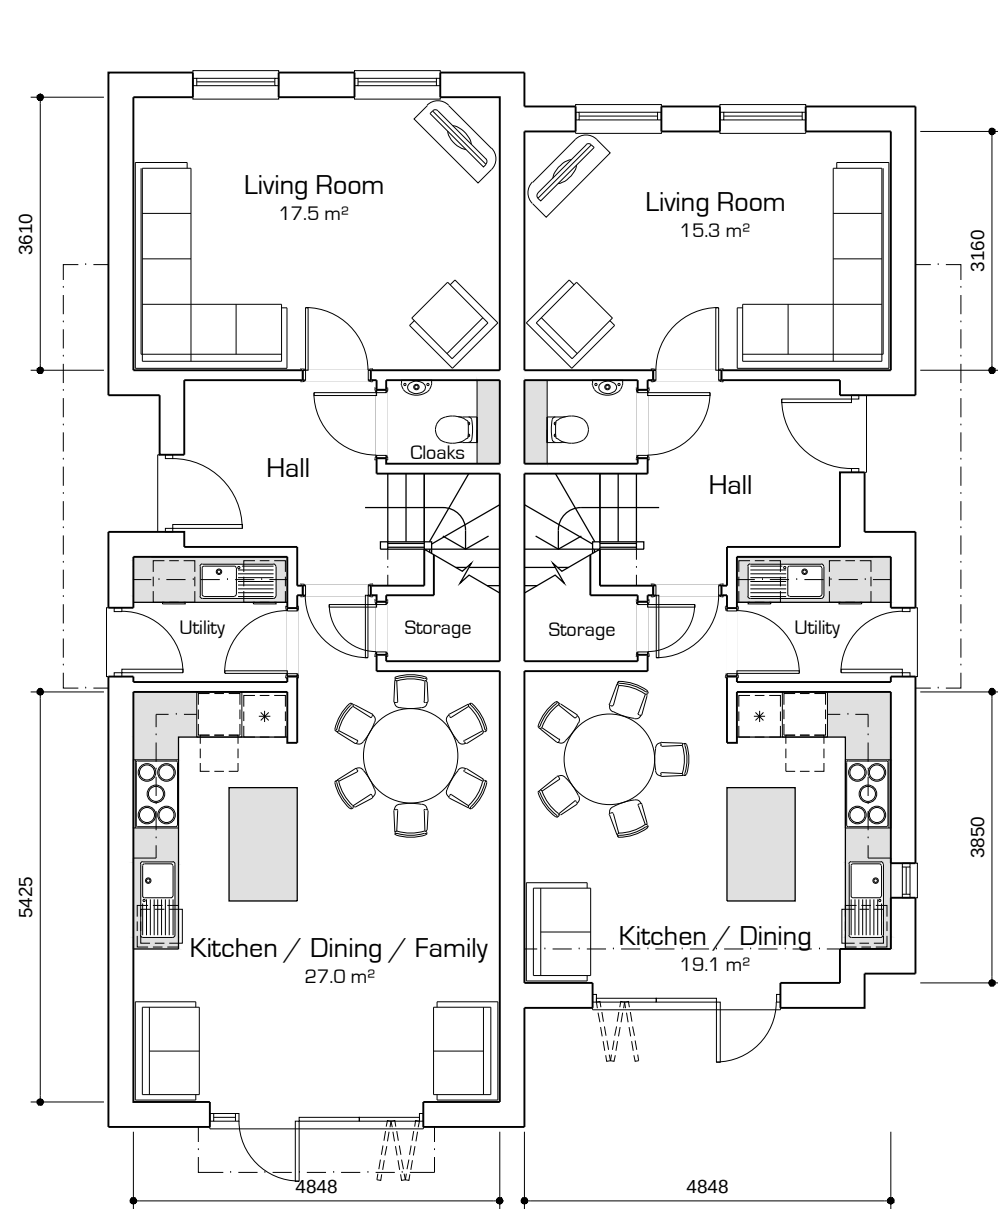


Ground Floor Plan

First Floor Plan

Section through smaller dwelling

(Refer to P121 for section through larger dwelling)

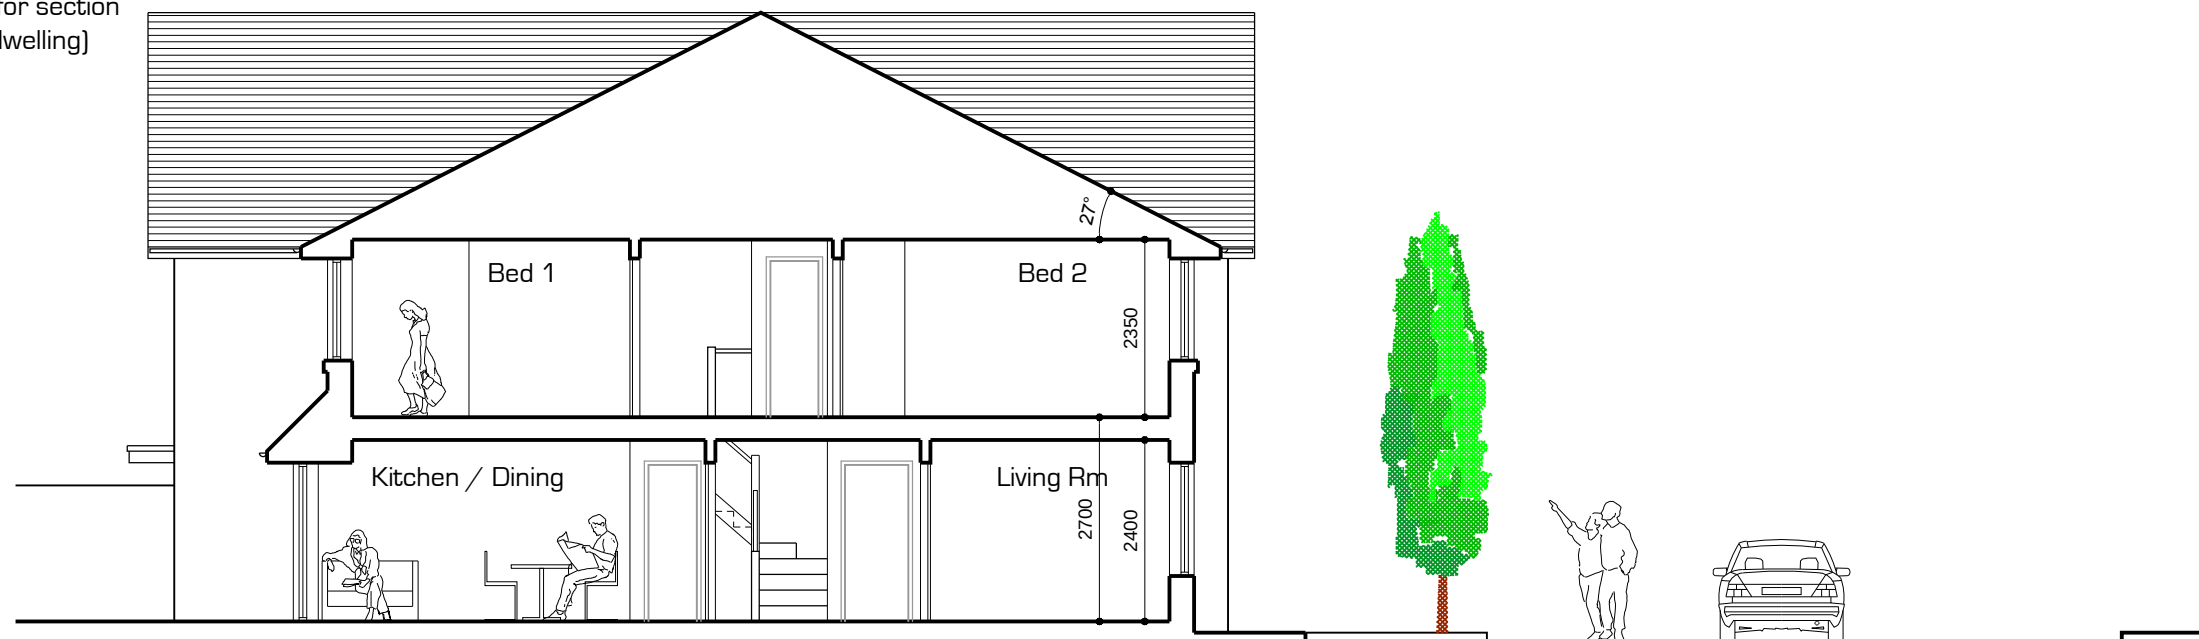

This drawing is the copyright of **Alcove Architecture Ltd**
All dimensions must be checked on site prior to construction
Do not scale this drawing except for Planning Application purposes
Contractor to undertake work in full compliance with statutory requirements

Rev	Amendments	Date
A	Reserved Matters Application	21/07/21
B	Scheme adjusted to respond to refusal	06/10/21



Notes:
Indicative fixtures and furniture layout



25a New Broadway Worthing Sussex BN11 1 4HP
T: 01903 608448 W: alcovearchitecture.co.uk

Project
Land adjacent to Seftor School House
Seftor Road
Bignor Regis
PO21 3EE
Drawing Title
Plots 2 and 3
Floor Plans and Section

Status	Planning		
Scale	1:100@A3	Drawn By	JE
Project No.	20156	Date	June 21
Drawing No.	P111	Revision	B

Alcove Architecture Ltd - Registered No. 8543375