
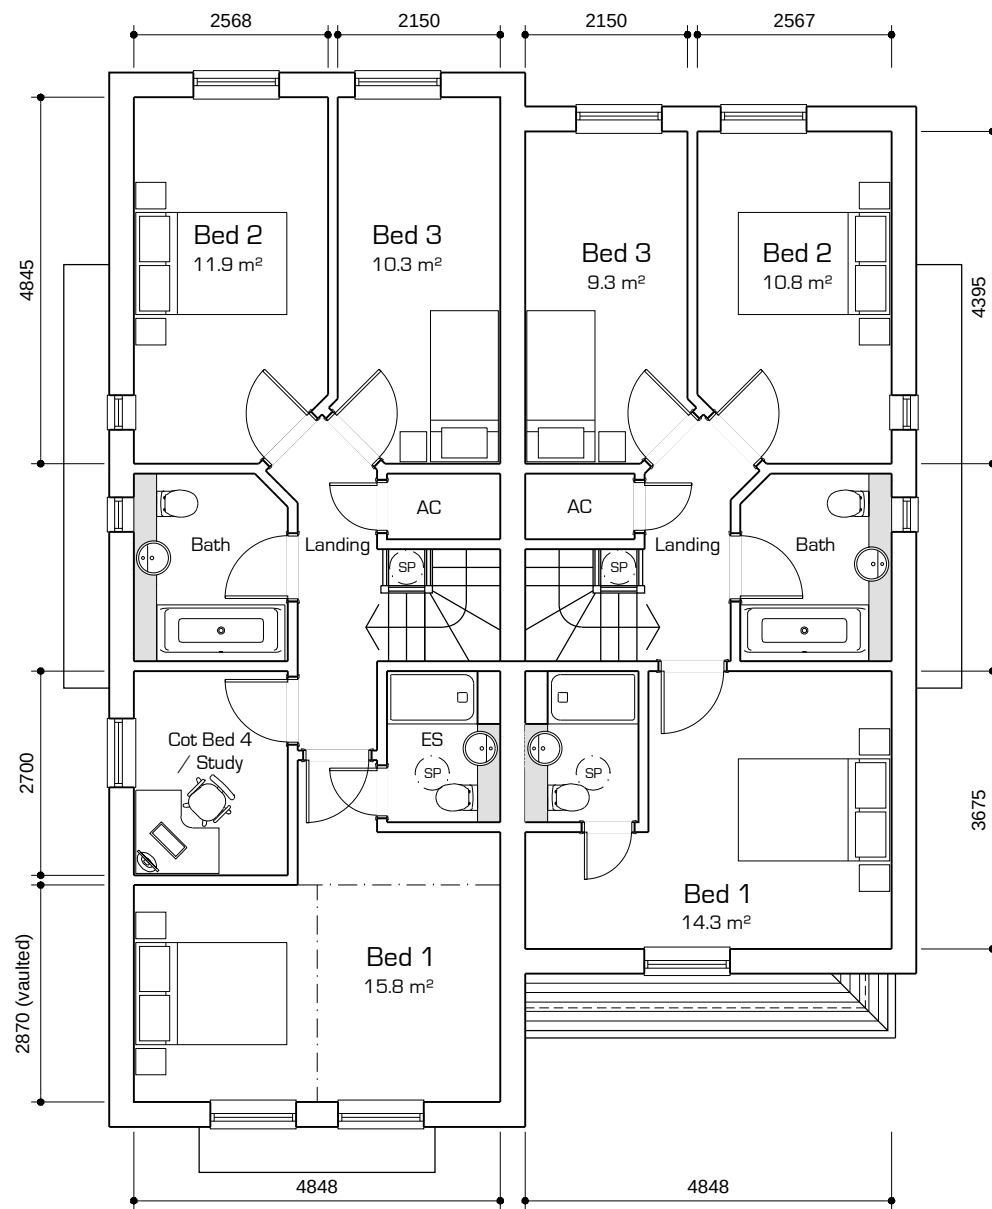


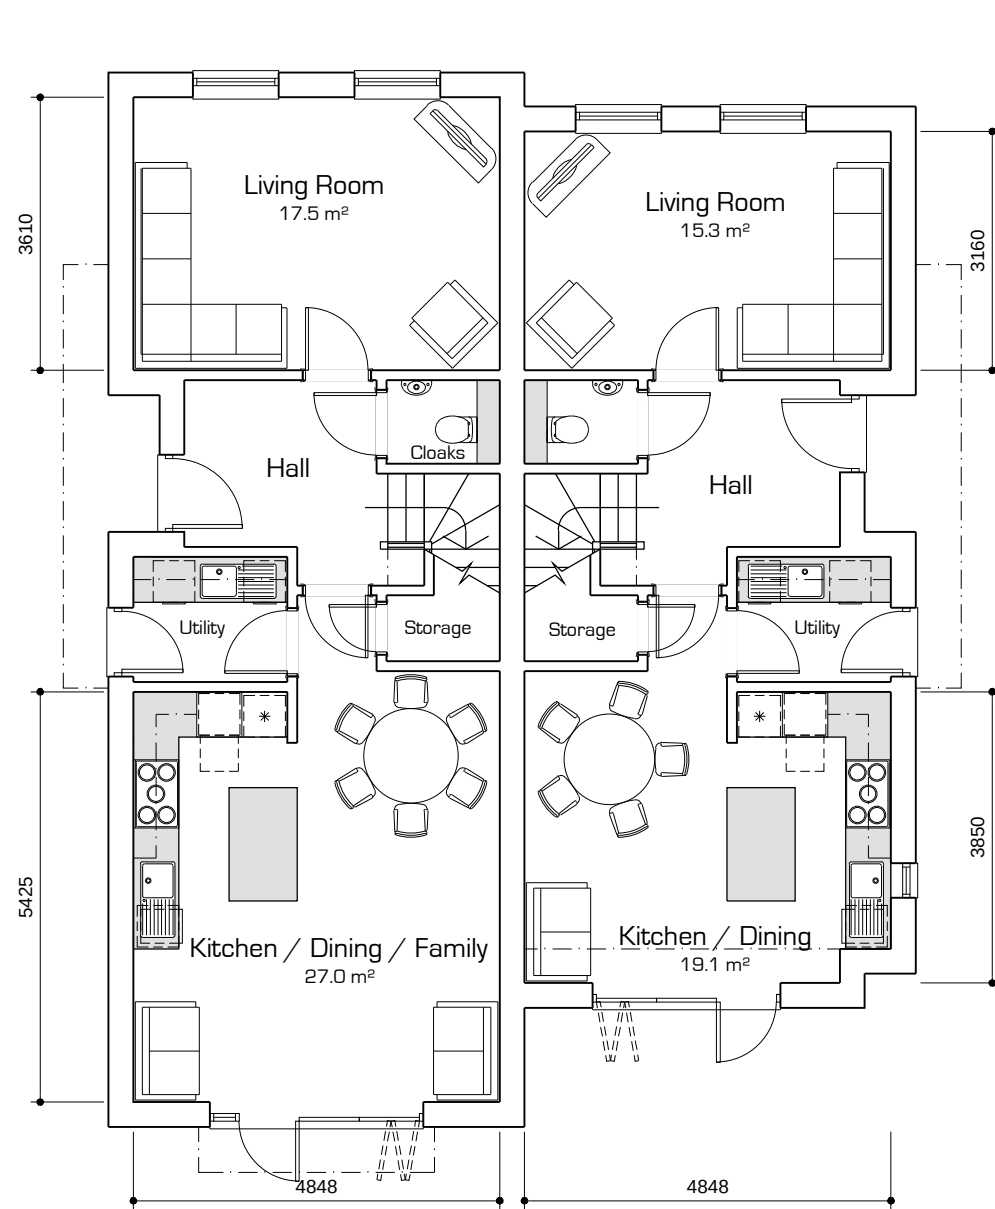

Ground Floor Plan

First Floor Plan


Section through larger dwelling

(Refer to P111 for section through smaller dwelling)



This drawing is the copyright of **Alcove Architecture Ltd**
All dimensions must be checked on site prior to construction
Do not scale this drawing except for Planning Application purposes
Contractor to undertake work in full compliance with statutory requirements

Rev	Amendments	Date
A	Reserved Matters Application	21/07/21
B	Scheme adjusted to respond to refusal	06/10/21

 

Notes:
Indicative fixtures and furniture layout



25a New Broadway Worthing Sussex BN11 4HP
T: 01903 608448 W: alcovearchitecture.co.uk

Project
Land adjacent to Seftor School House
Seftor Road
Bignor Regis
PO21 3EE
Drawing Title
Plots 4 and 5
Floor Plans and Section

Status Planning		
Scale 1:100@A3	Drawn By JE	Date June 21
Project No. 20156	Drawing No. P121	Revision B

Alcove Architecture Ltd - Registered No. 8543375