



Original Paper Size A2

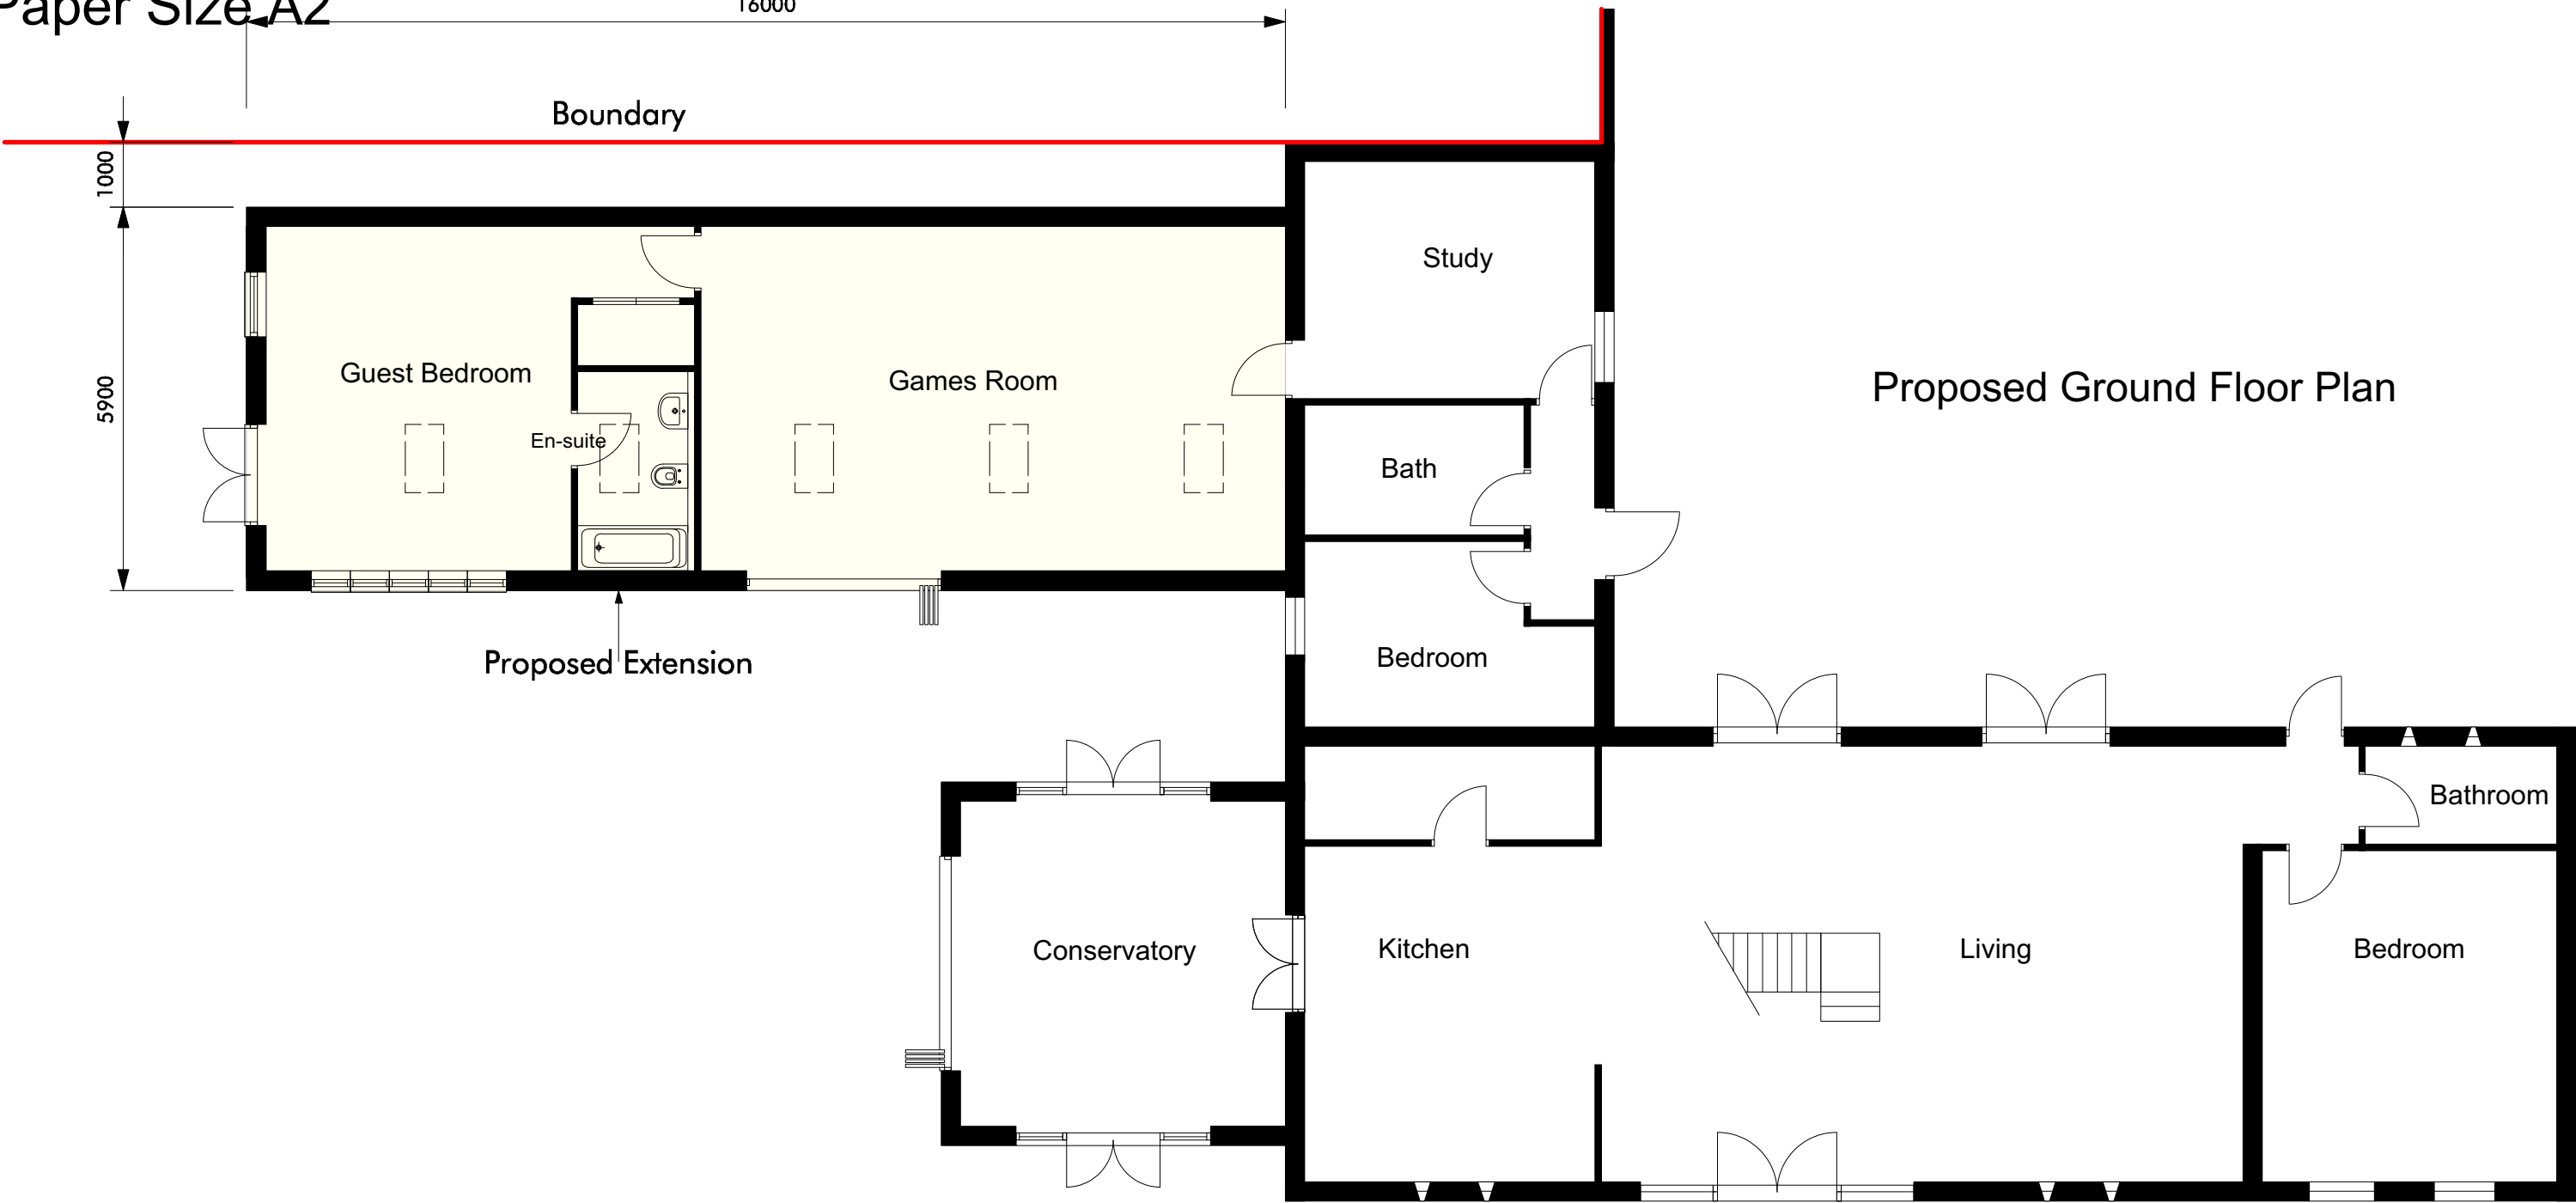

Proposed Ground Floor Plan

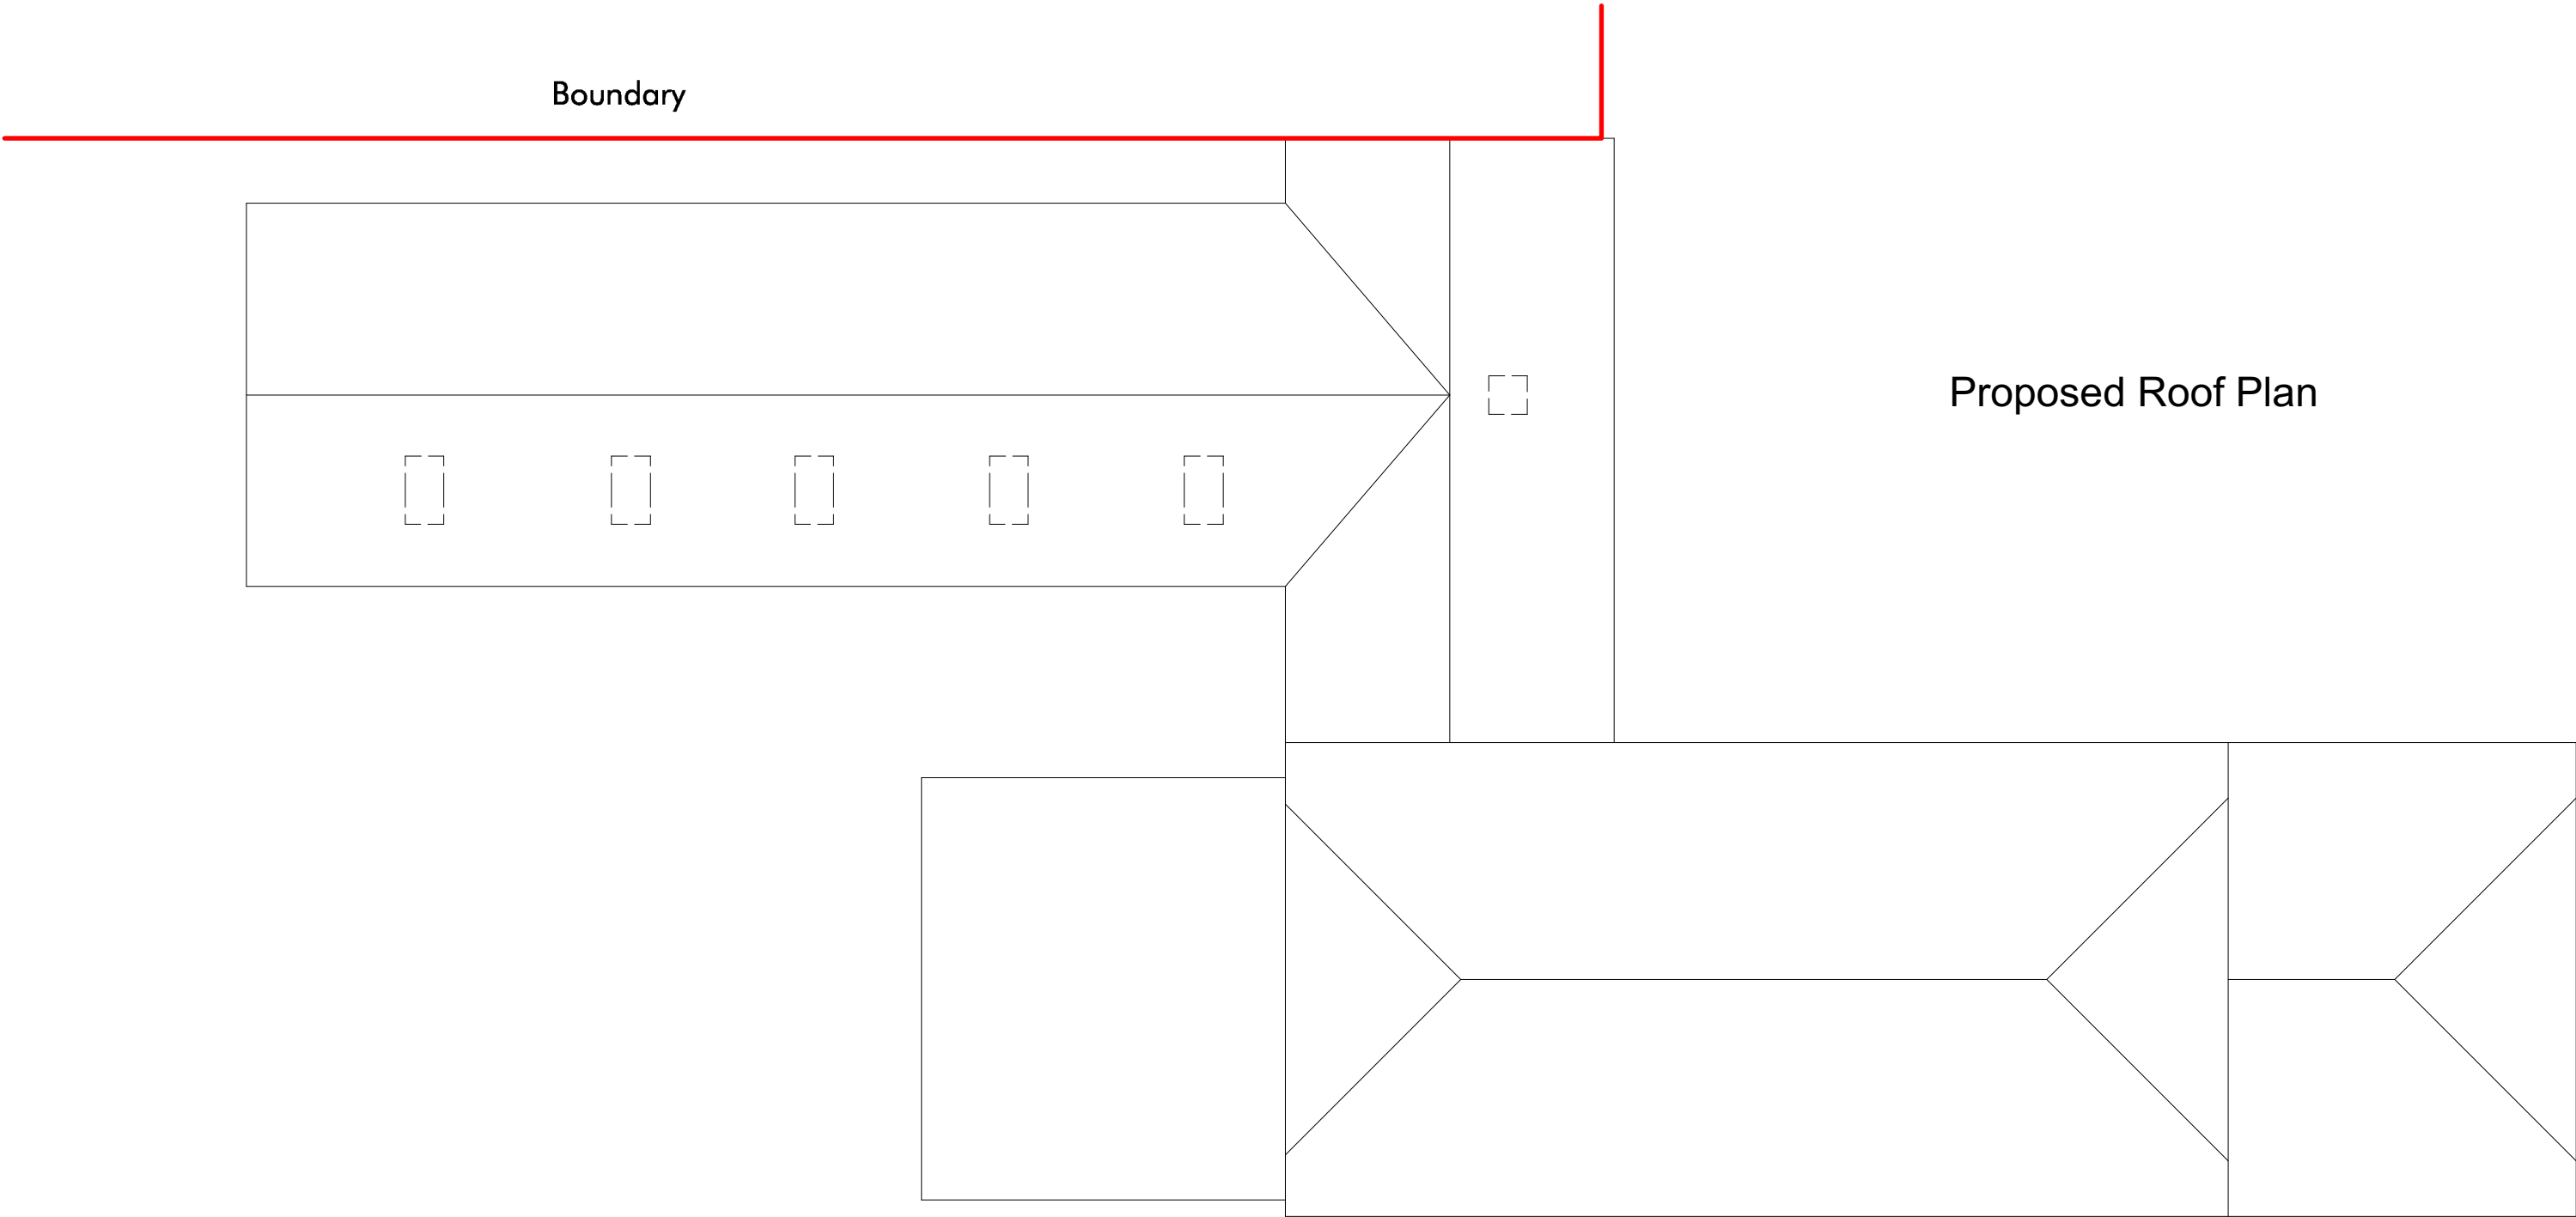

Proposed Roof Plan

IVON BLUMER ARCHITECTS LTD

|         |                      |           |            |
|---------|----------------------|-----------|------------|
| PROJECT | Butterlees Barn 2018 | DATE      | 10/10/18   |
| TITLE   | Proposed Plans       | DRG NO    | IBA/509/03 |
| SCALE   | 1 : 100              | REVISIONS |            |



Orchard House Studio  
41 West Drive  
Aldwick Bay  
West Sussex  
PO21 4LZ  
Tel 01243 263241  
www.ivonblumerarchitects.com  
ivon@ivonblumerarchitects.com