




Proposed South Elevation

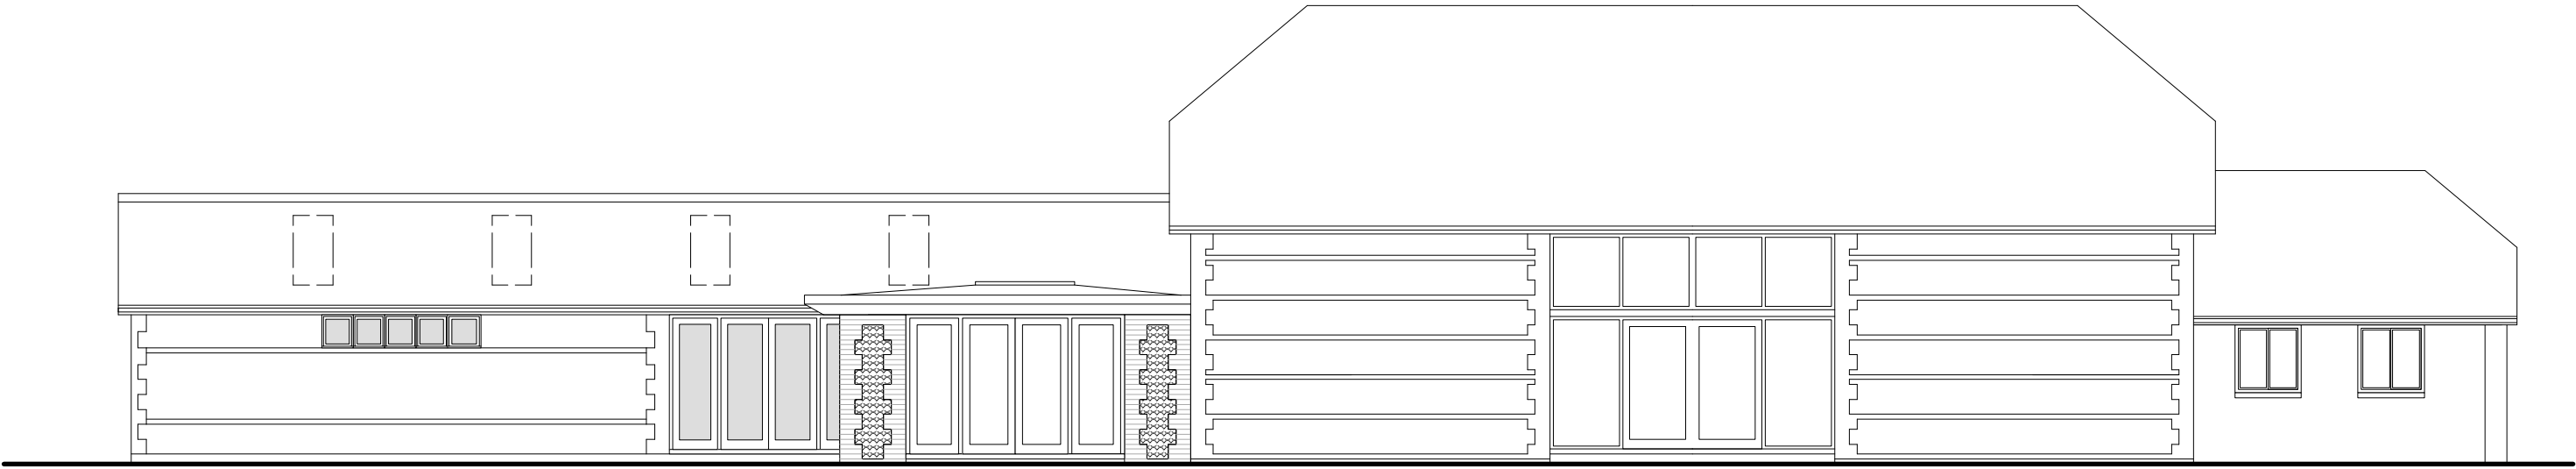


Proposed North Elevation 2

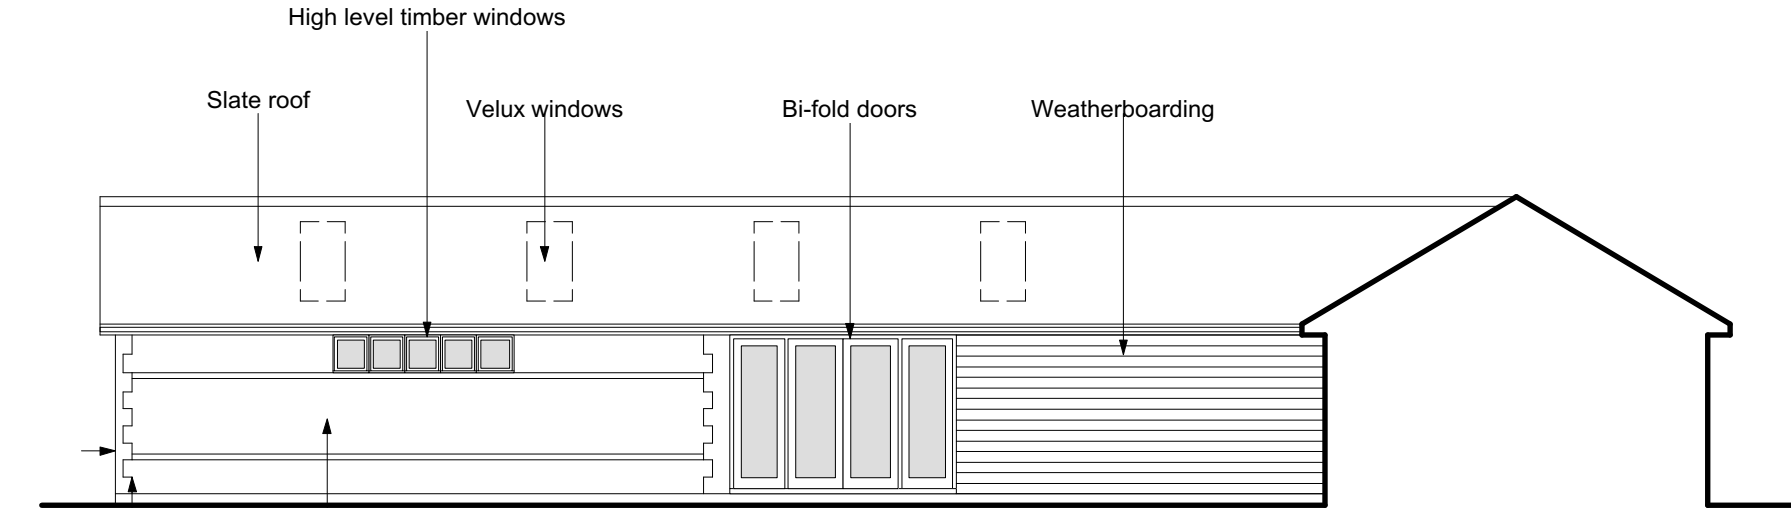

Proposed North Elevation 1

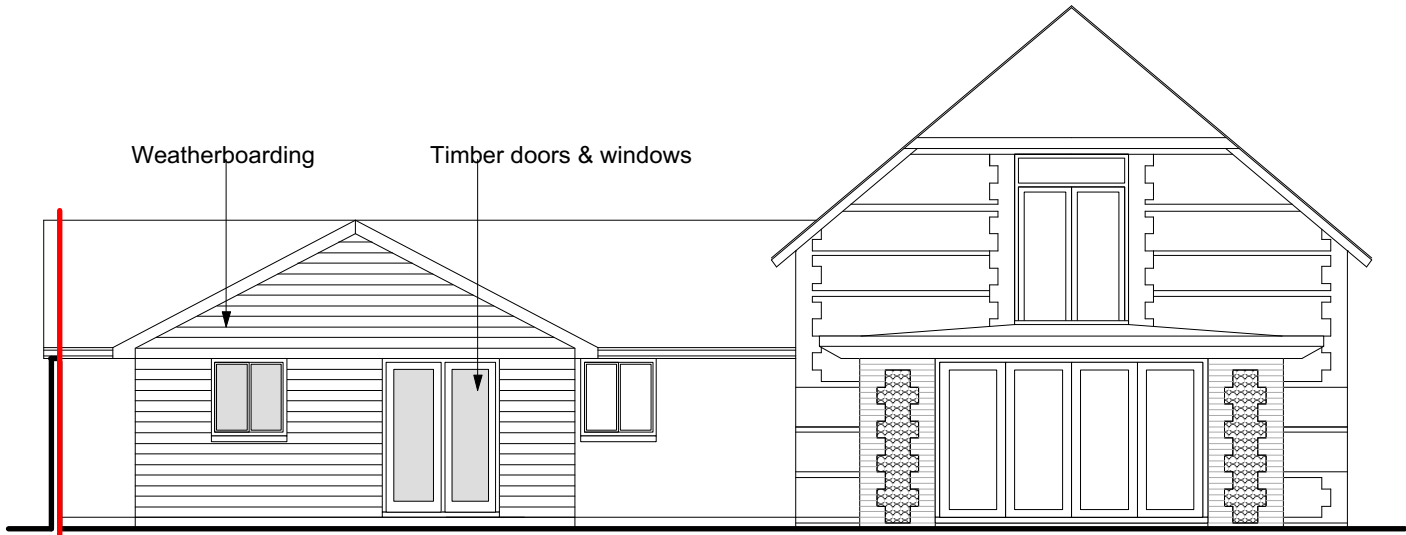

Proposed East Elevation

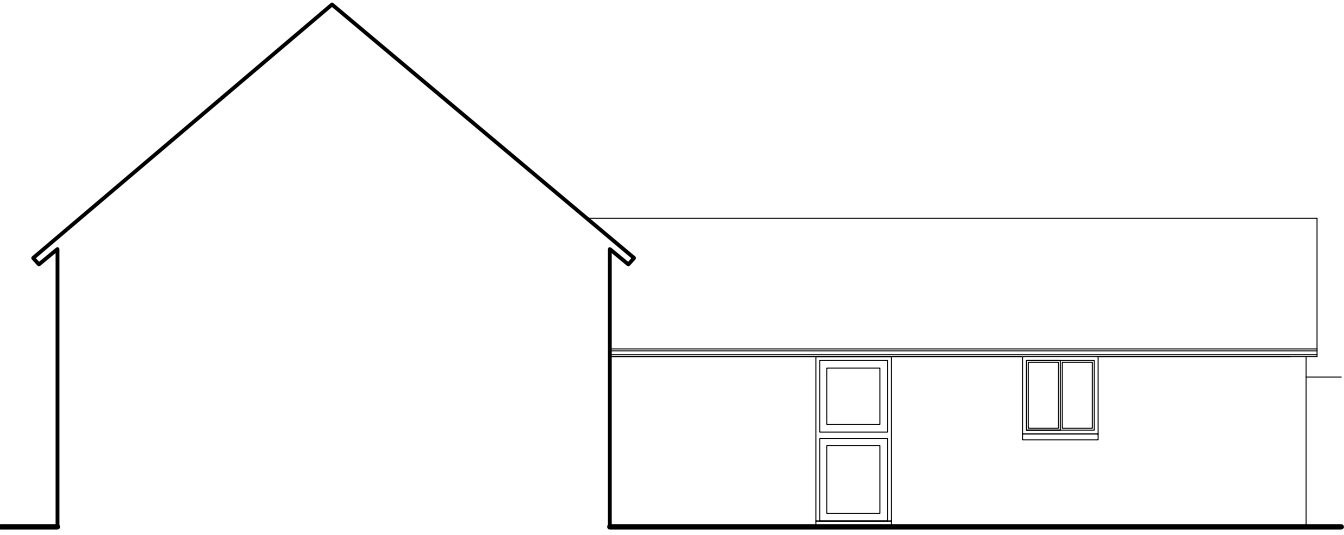

Proposed West Elevation
No change

IVON BLUMER ARCHITECTS LTD

PROJECT	Butterlees Barn 2018	DATE	10/10/18
TITLE	Proposed Elevations	DRG NO	IBA/509/04
SCALE	1 : 100	REVISIONS	

IBA

Orchard House Studio
41 West Drive
Aldwick Bay
West Sussex
PO21 4LZ
Tel 01243 263241
www.ivonblumerarchitects.com
ivon@ivonblumerarchitects.com