




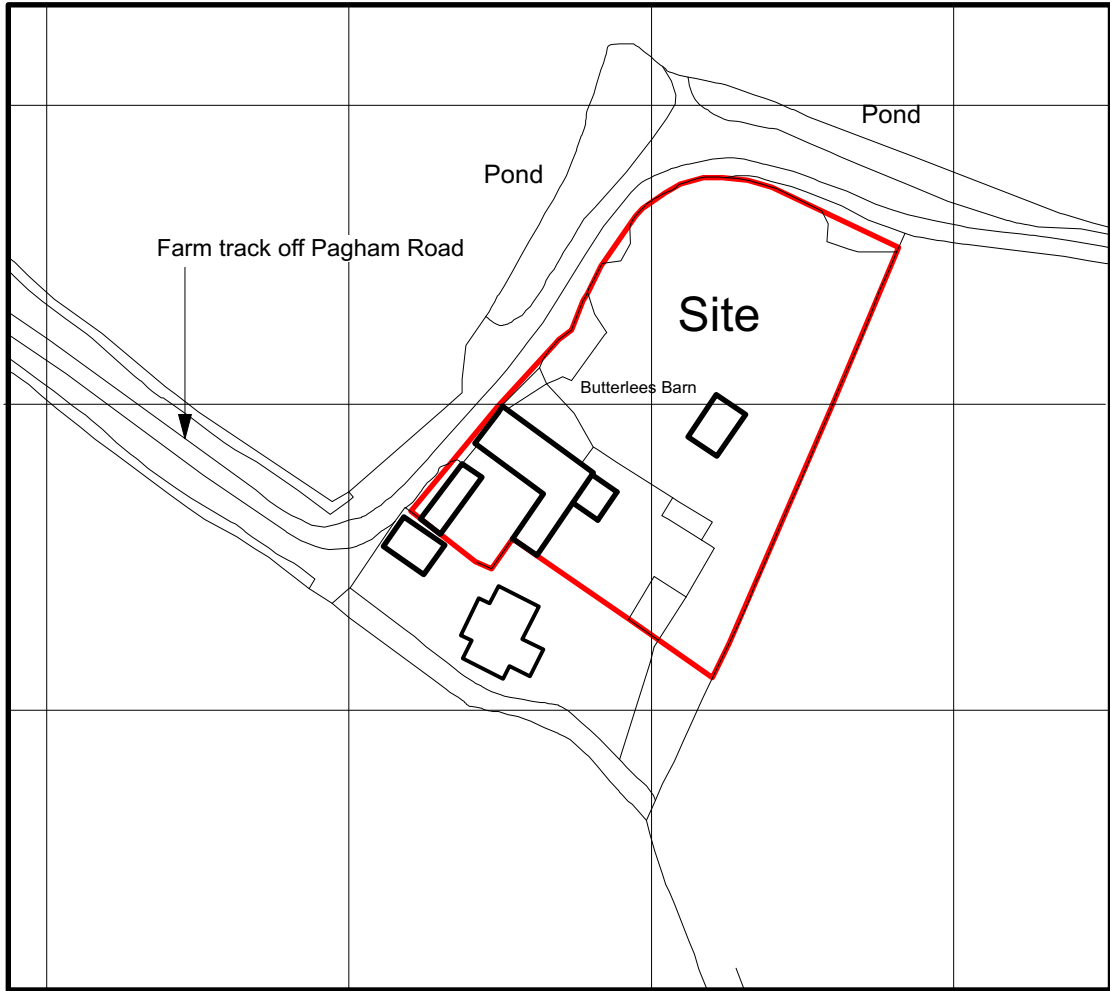

Location Plan
Scale 1 : 1250

 

Block Plan
Scale 1 : 500

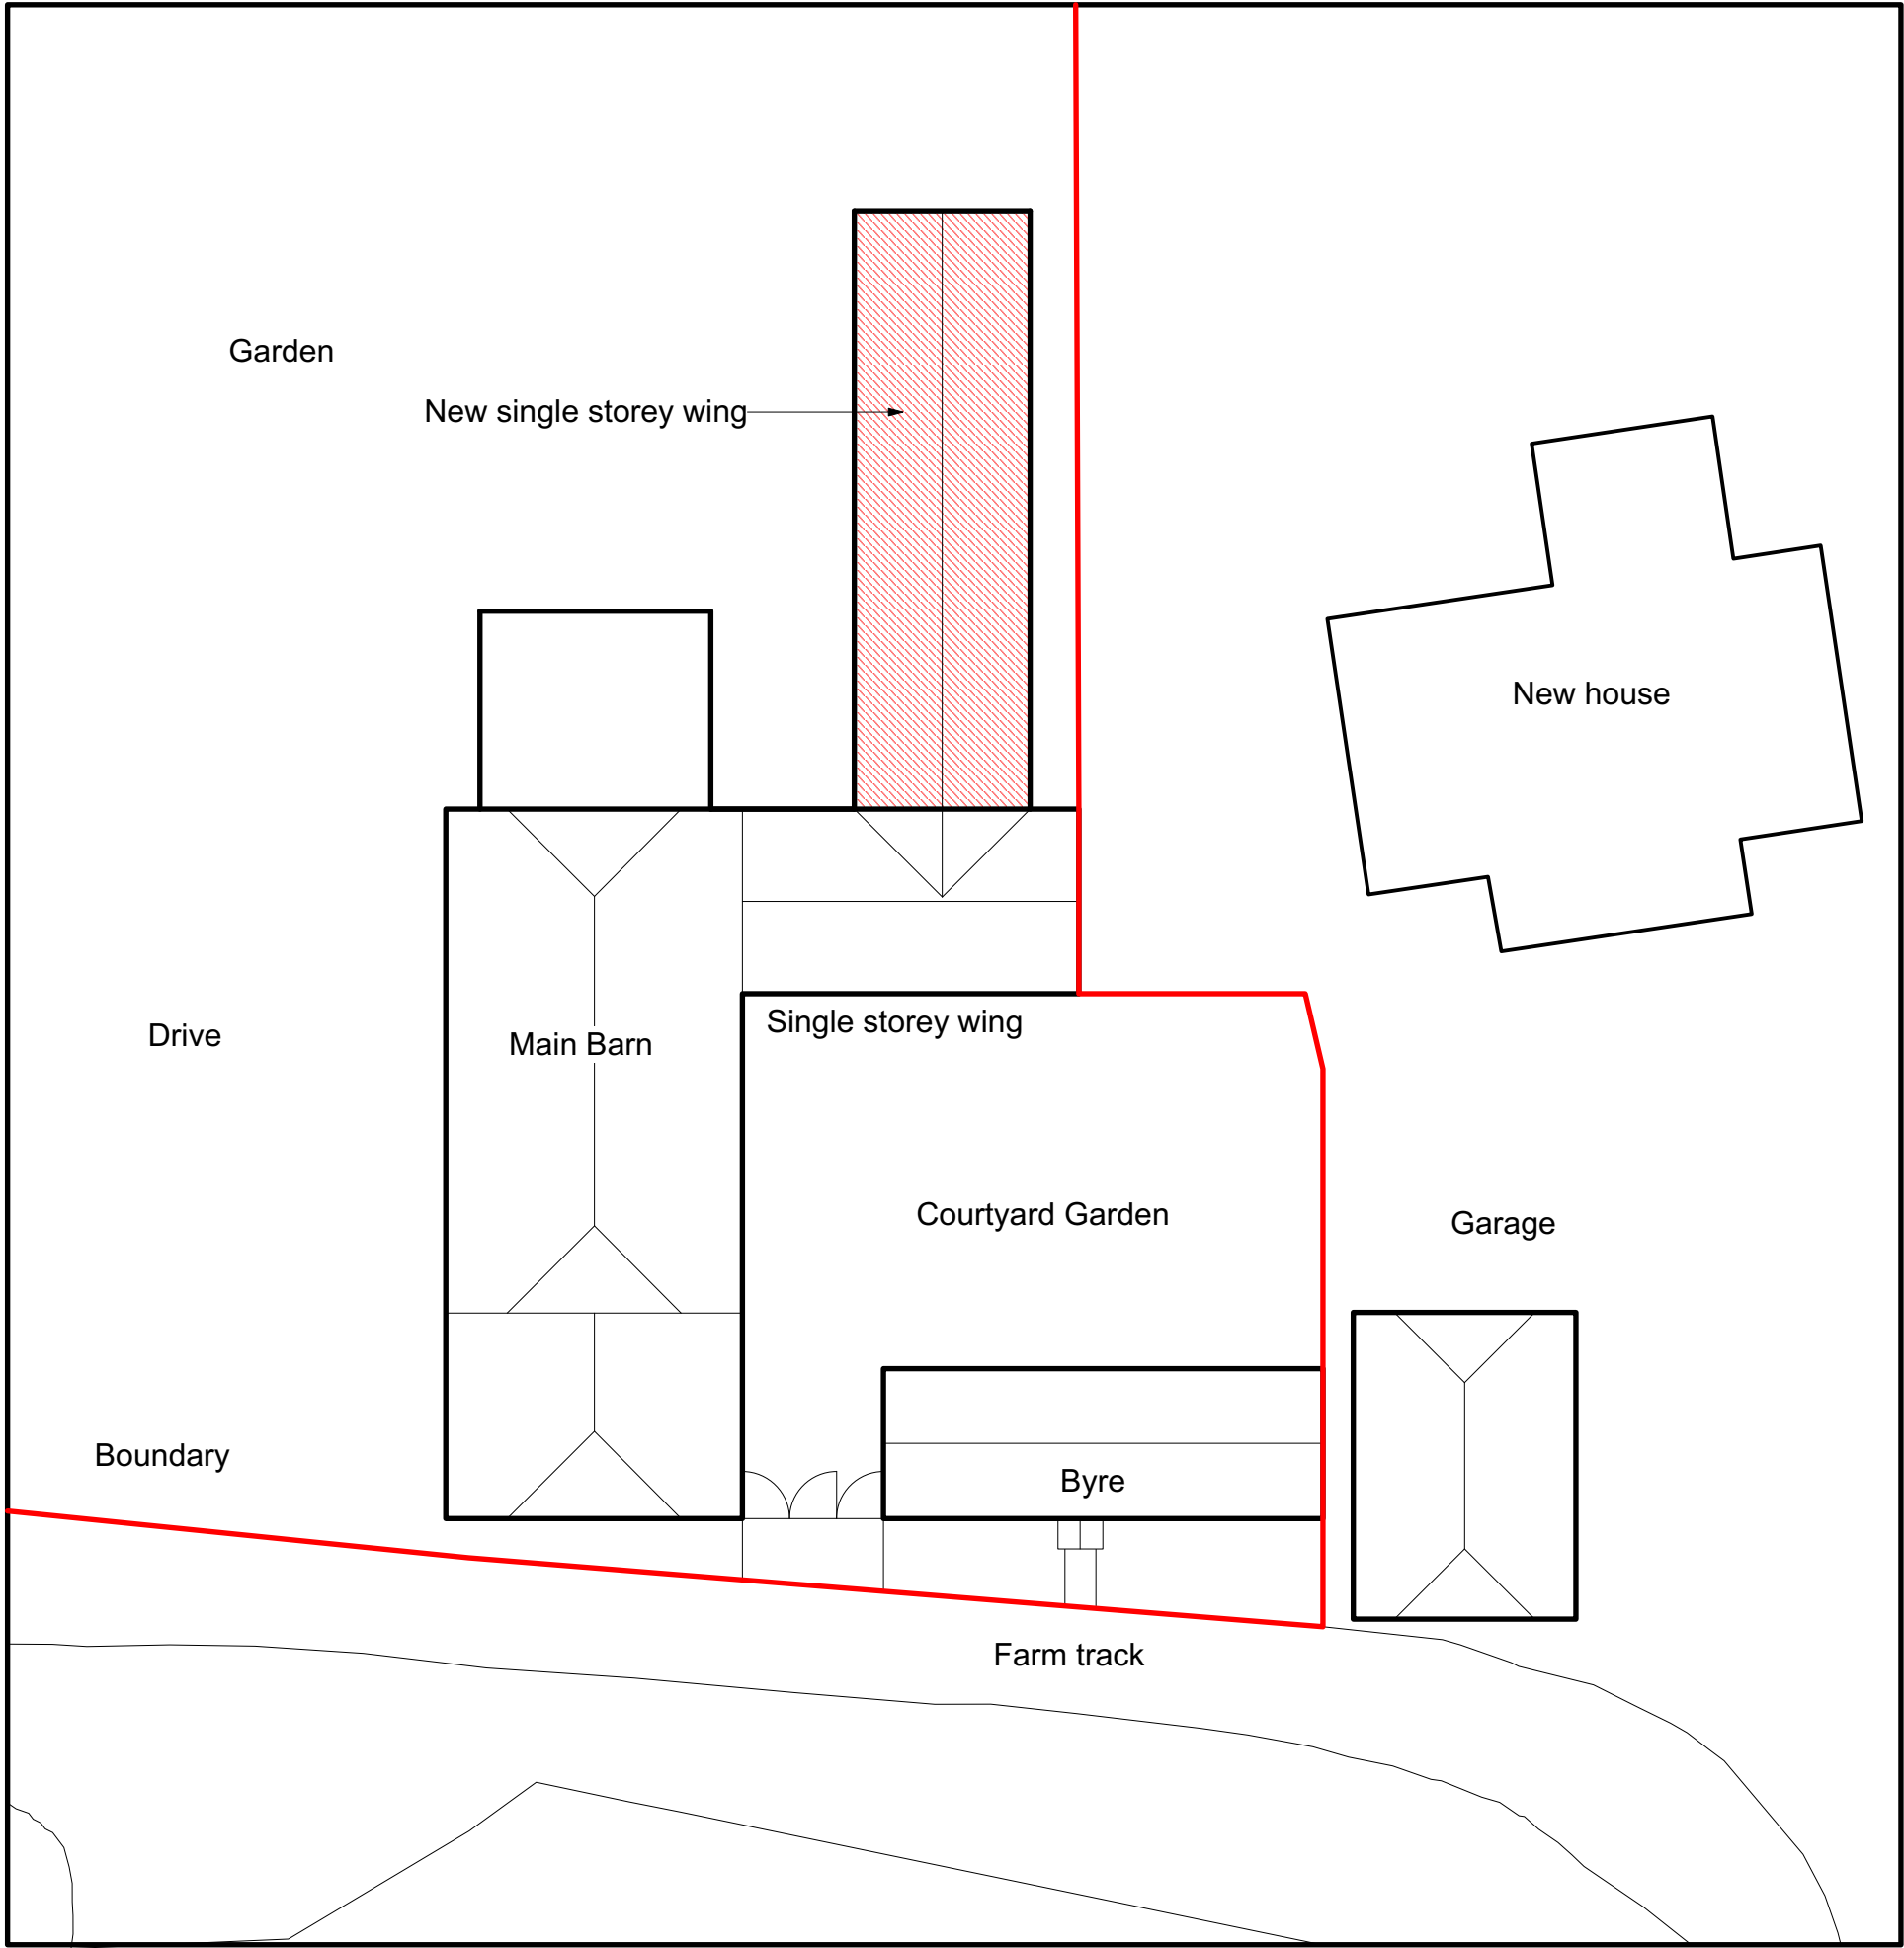

Site Plan
Scale 1 : 200

IVON BLUMER ARCHITECTS LTD

PROJECT	Butterlees Barn 2018	DATE	10/10/18
TITLE	Site Plans	DRG NO	IBA/509/01
SCALE	As Noted	REVISIONS	



Orchard House Studio
41 West Drive
Aldwick Bay
West Sussex
PO21 4LZ
Tel 01243 263241
www.ivonblumerarchitects.com
ivon@ivonblumerarchitects.com