



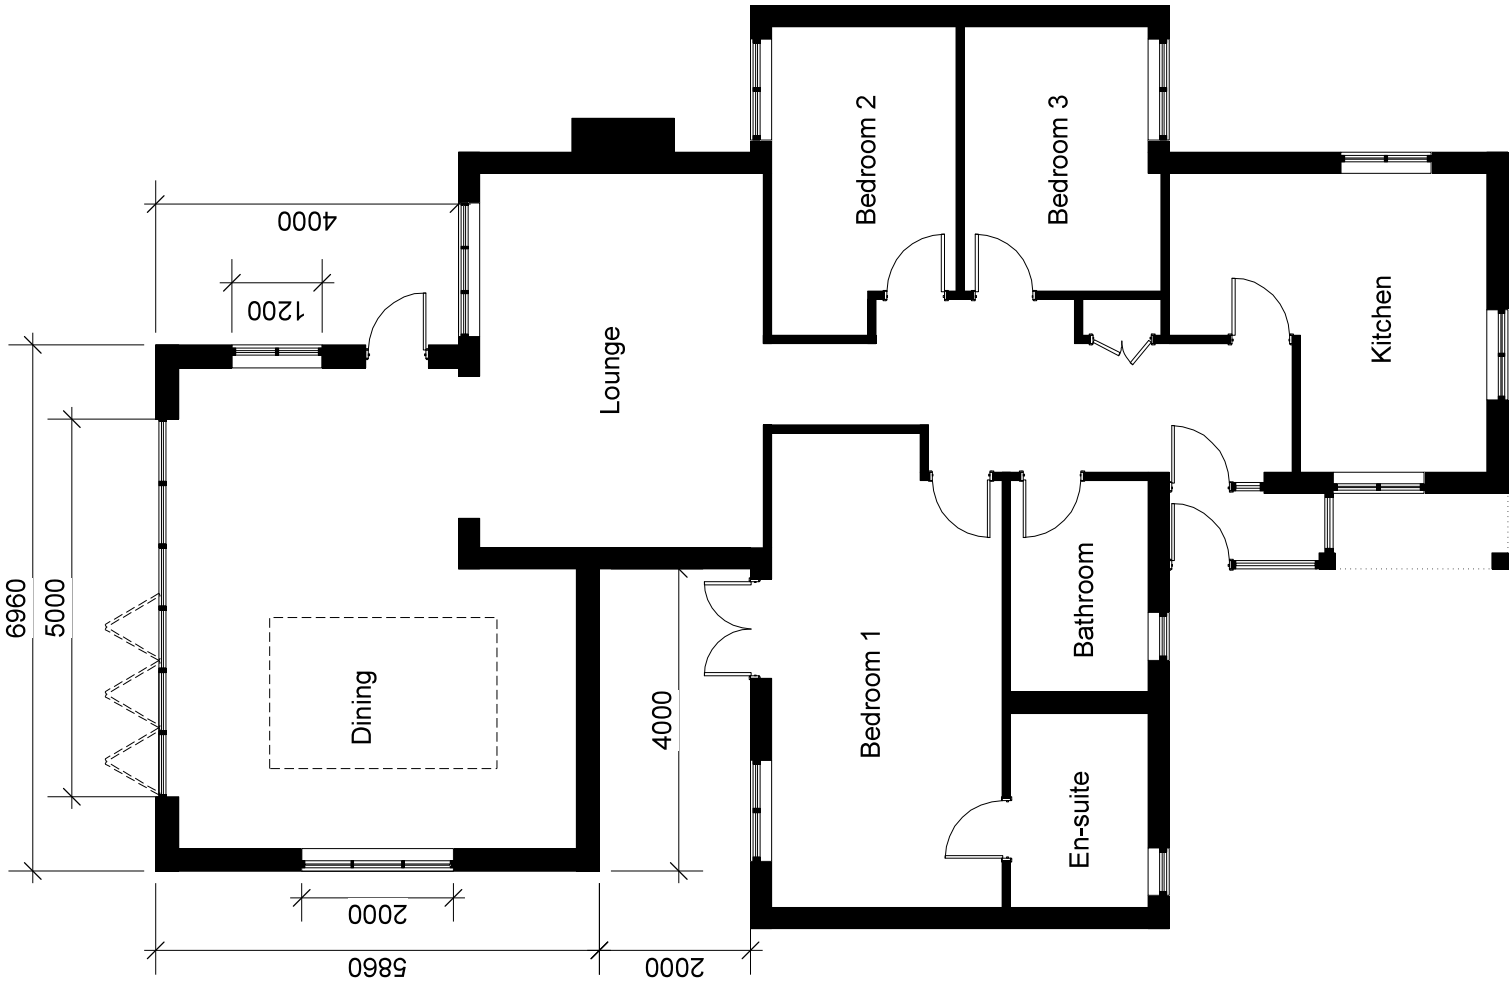

Ground Floor Plan Proposed
Scale 1:100

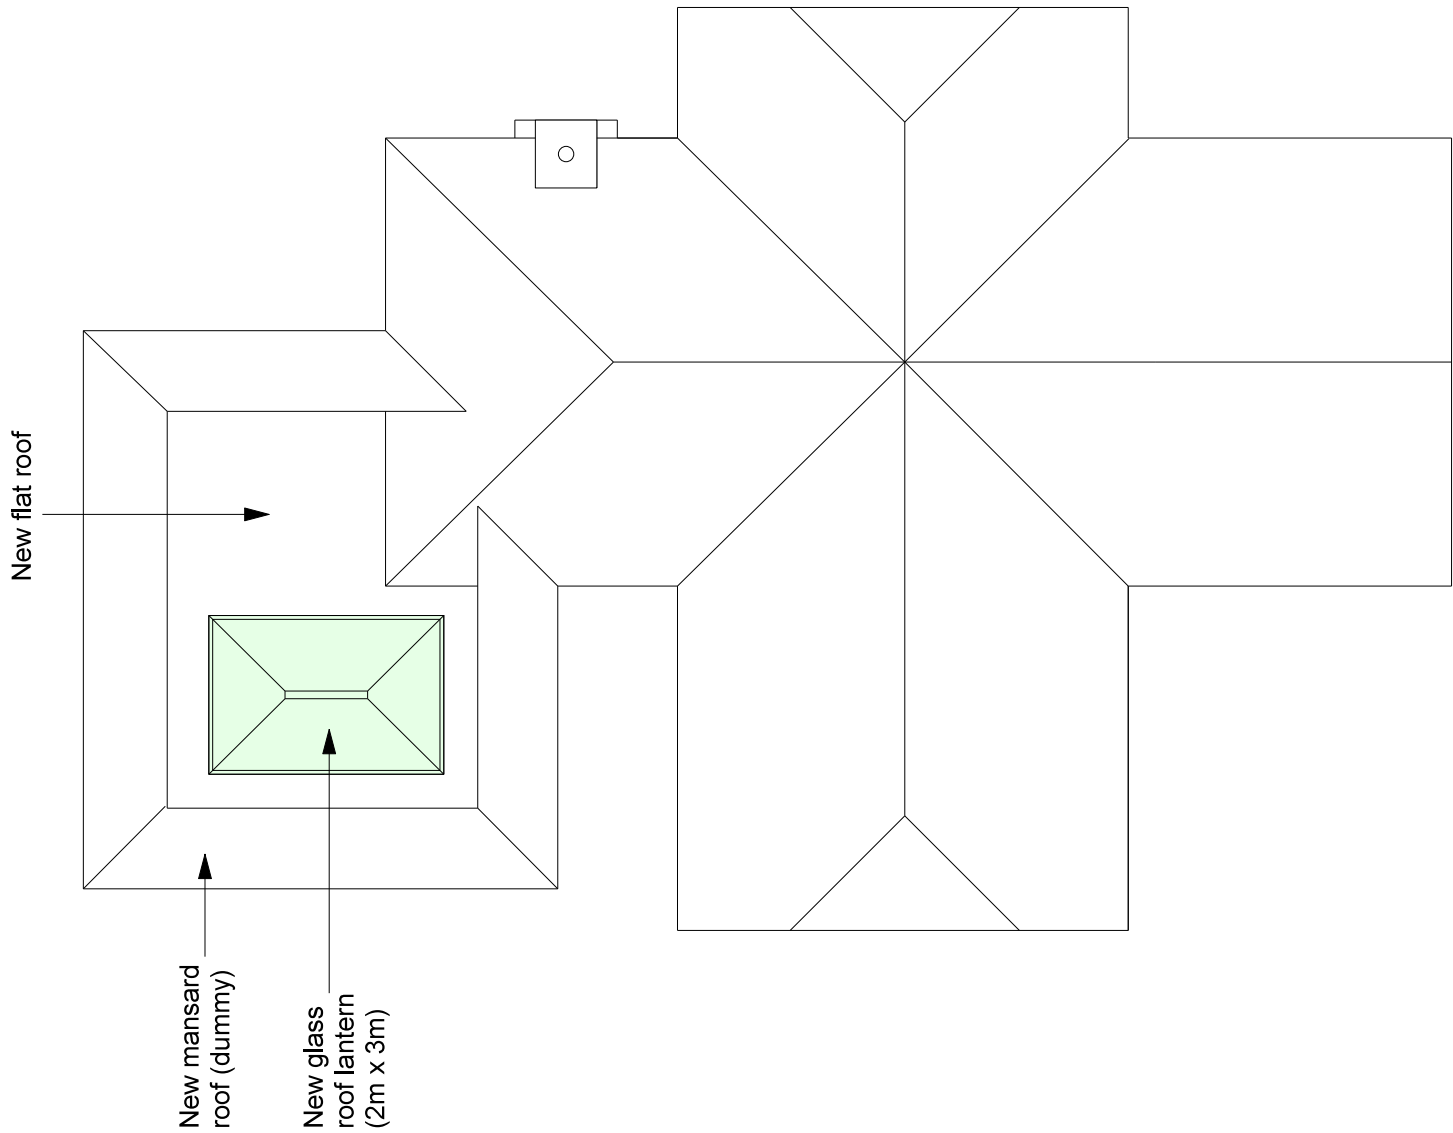

Roof Plan Proposed
Scale 1:100

All dims and details to be checked on site prior to any commencement of work. This plan is not a full specification or schedule of work and has been produced solely for the purpose of obtaining the necessary local authority consents/approvals For Party Wall etc. Act 1956 see Government booklet or website.	Status:	Preliminary ☐ Tender ☒ Construction ☐ As Built	Client: Mr & Mrs Payne 27 Pilgrims Way Bognor Regis West Sussex PO21 3LF	Revision: A	Project: Extension
				Scale: @A3	Content:
				Date: Feb 19	Proposed floor and roof plans
				Dwg No: P004	