


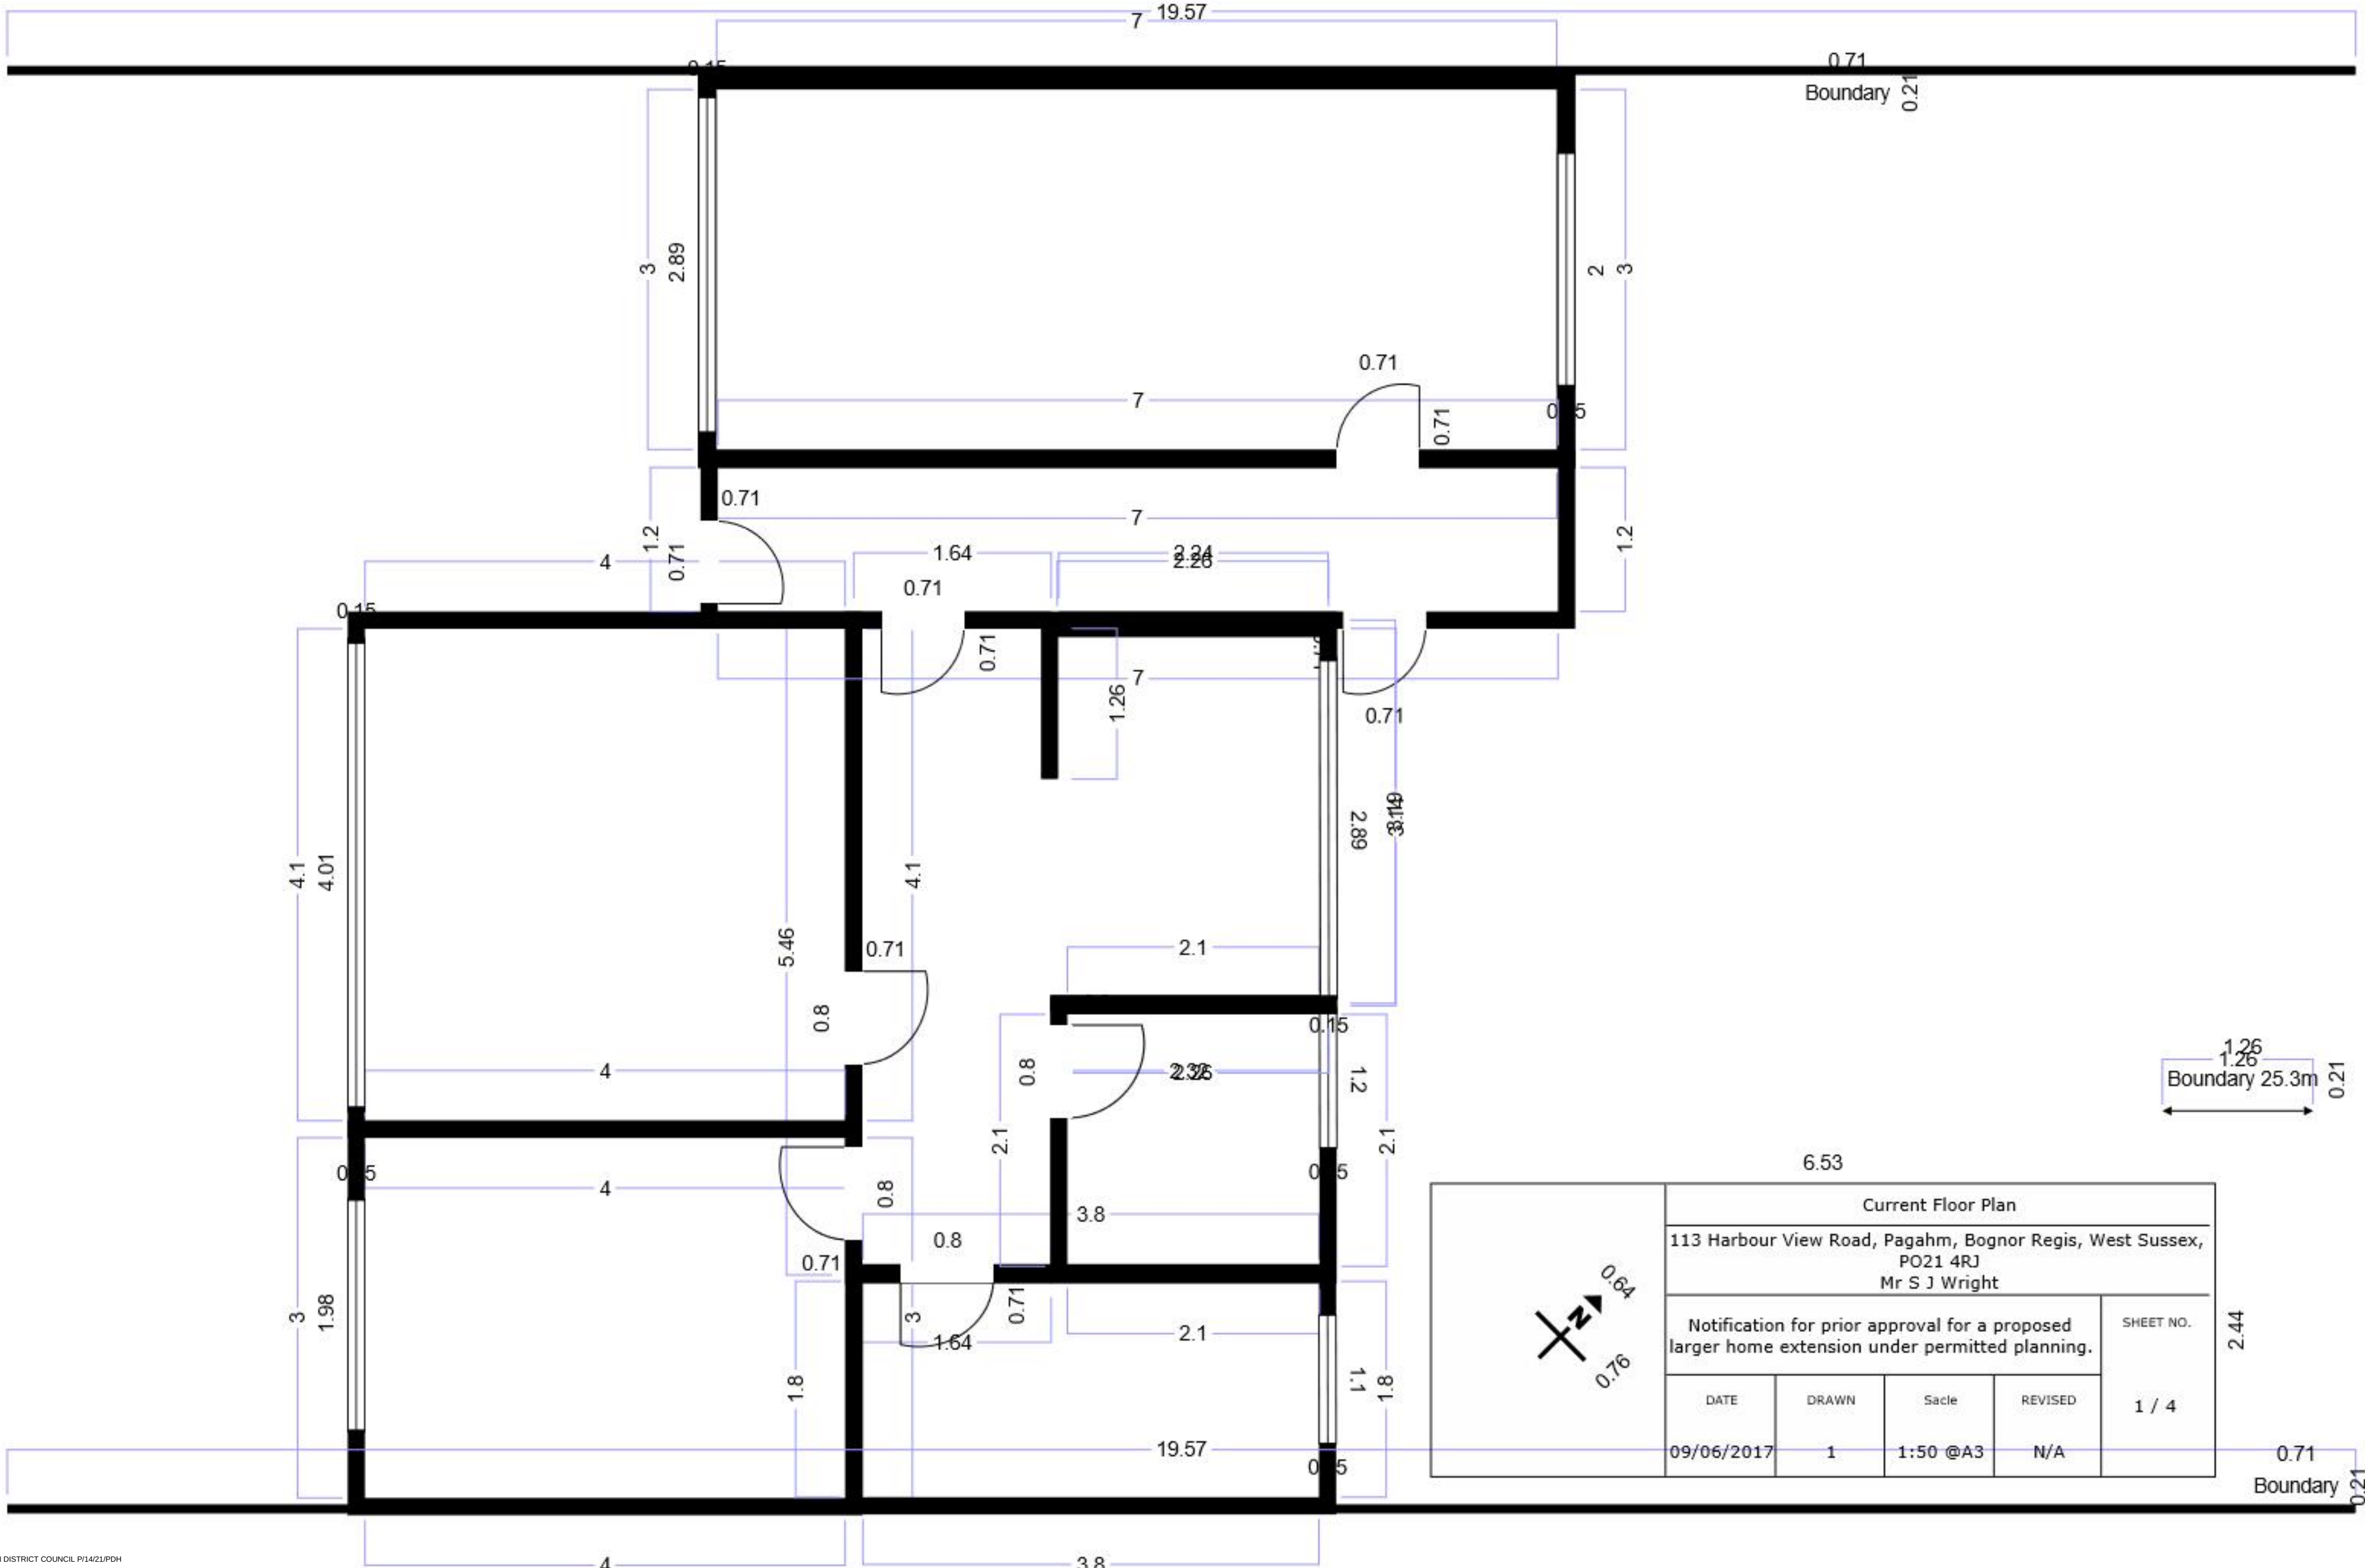

1.26
1.26
Boundary 25.3m
0.21

Current Floor Plan				
113 Harbour View Road, Pagahm, Bognor Regis, West Sussex, PO21 4RJ Mr S J Wright				
Notification for prior approval for a proposed larger home extension under permitted planning.				SHEET NO.
DATE	DRAWN	Scale	REVISED	1 / 4
09/06/2017	1	1:50 @A3	N/A	