



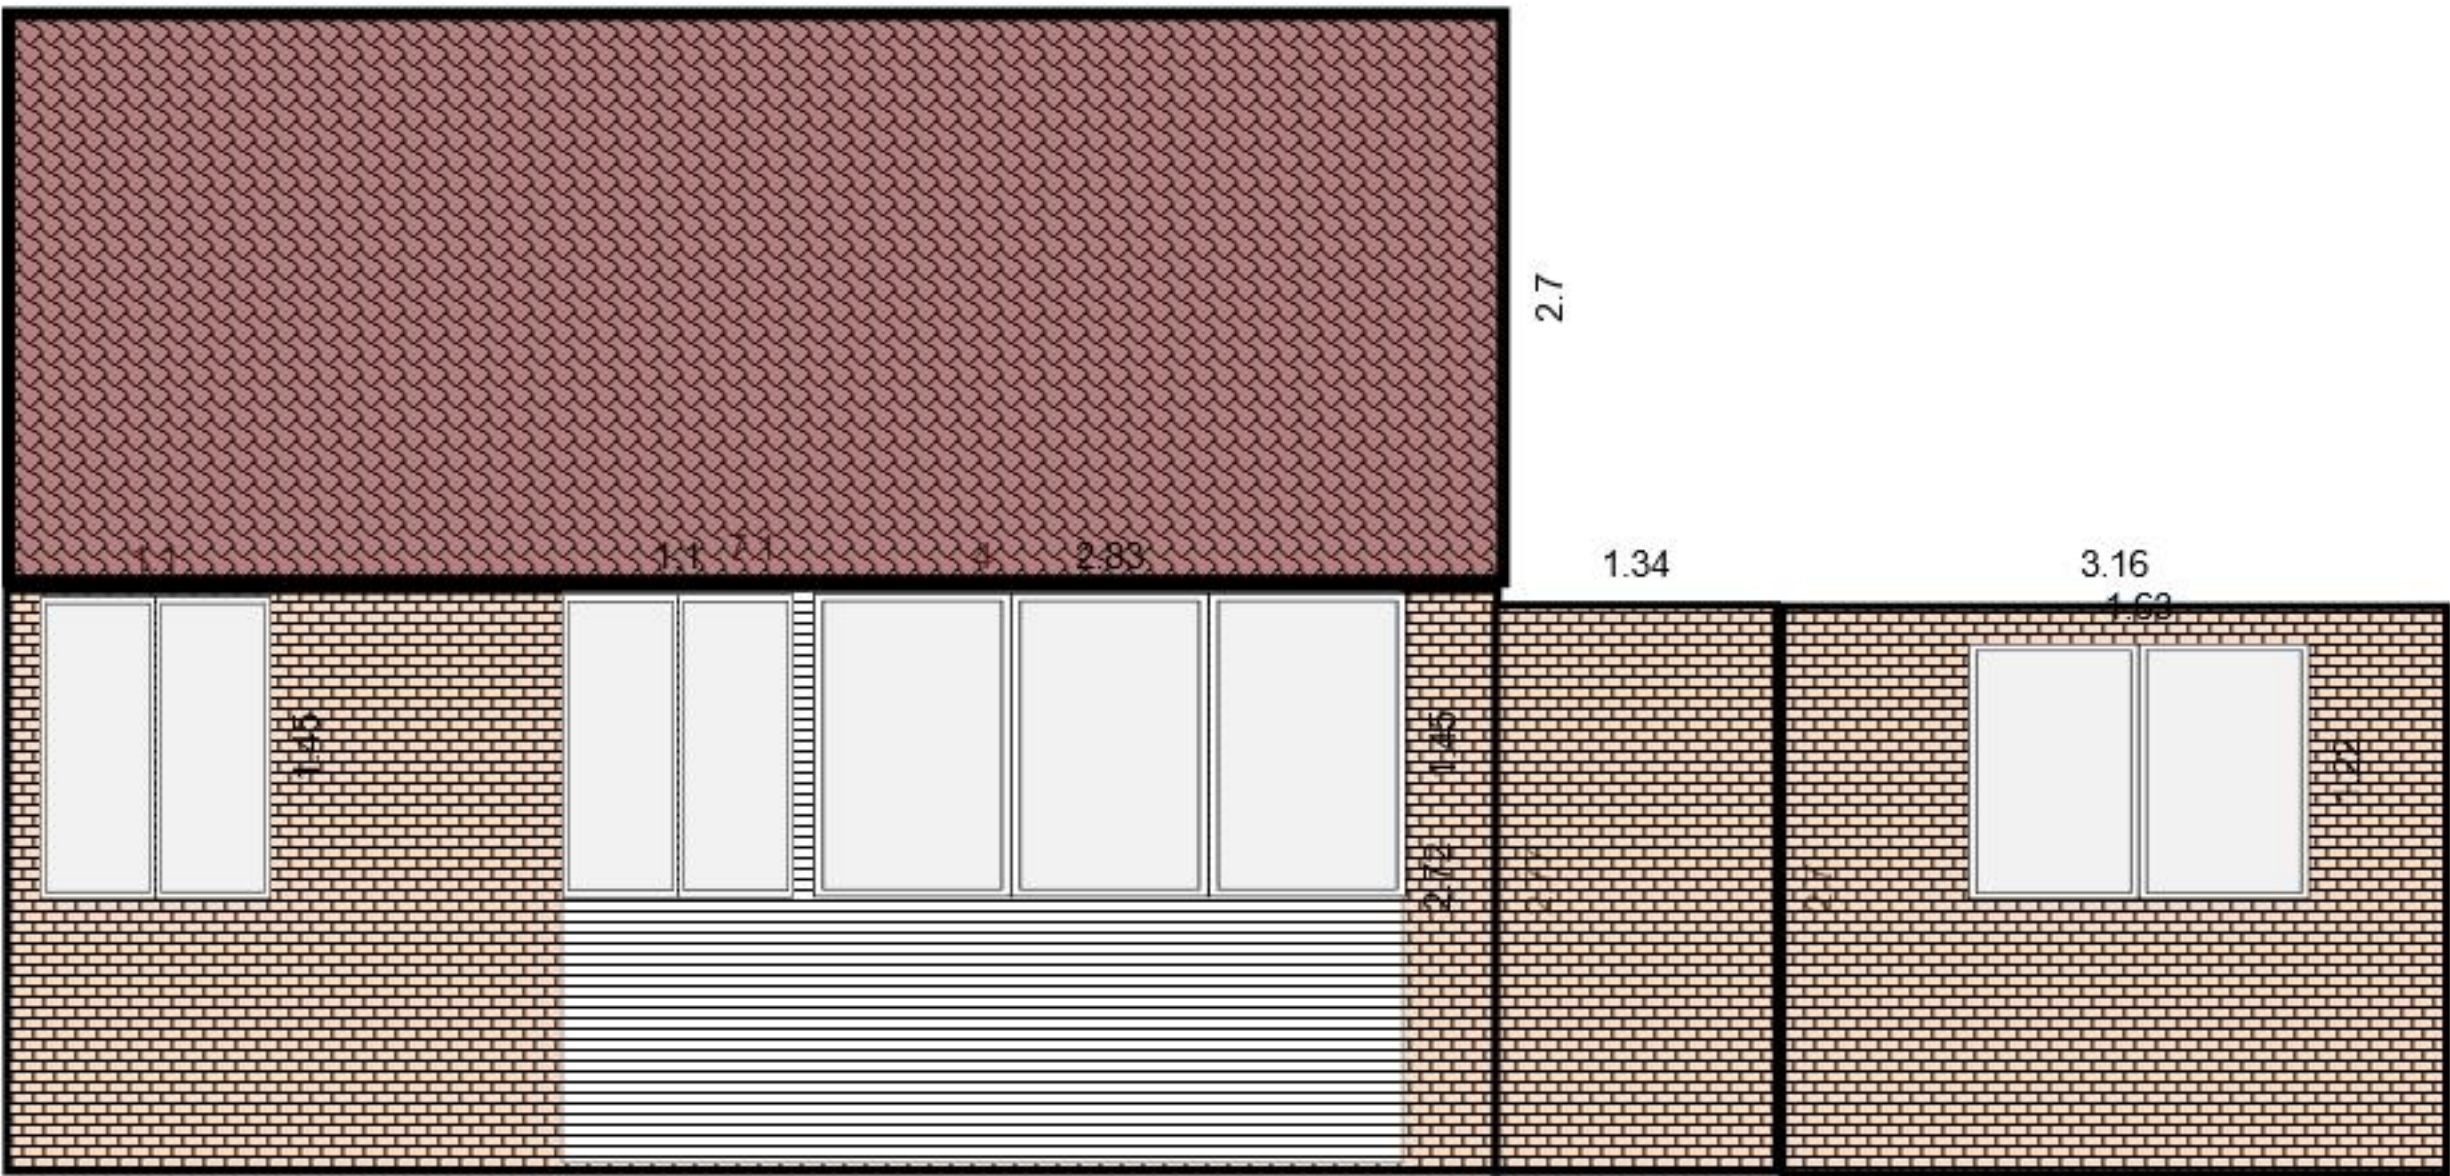

Current Rear elevation

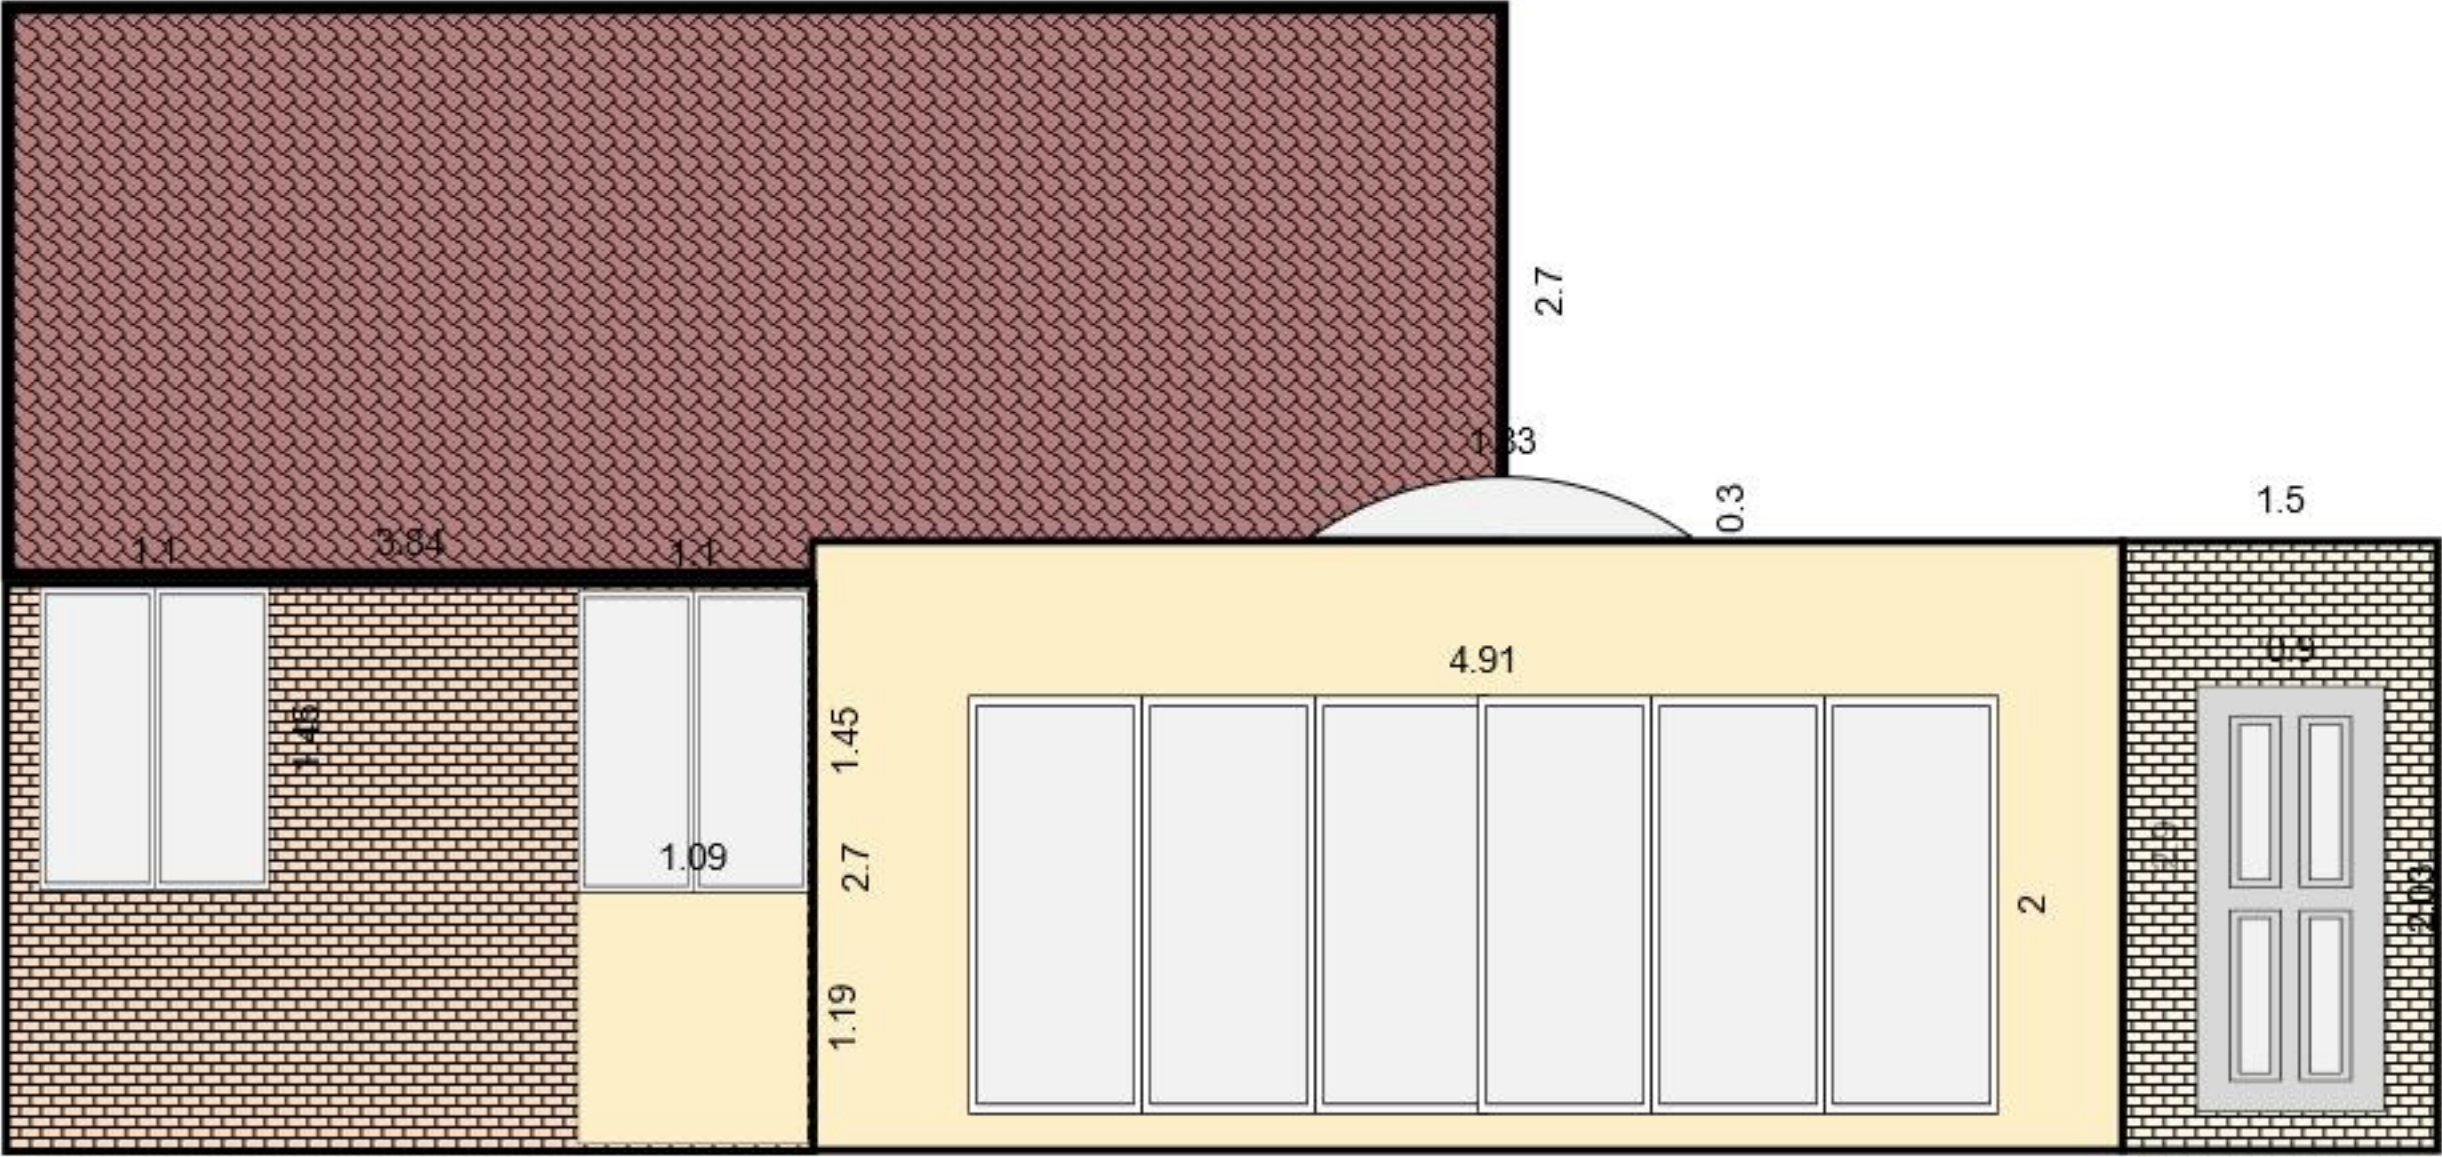

Proposed Rear elevation

6.53				
	Proposed Single Storey Rear Extension			
	113 Harbour View Road, Pagahm, Bognor Regis, West Sussex, PO21 4RJ			
	Mr S J Wright			
	Notification for prior approval for a proposed larger home extension under permitted planning.			SHEET NO.
DATE		DRAWN	Scale	REVISED
09/06/2017		7 & 8	1:50 @A3	N/A
				5 / 5