



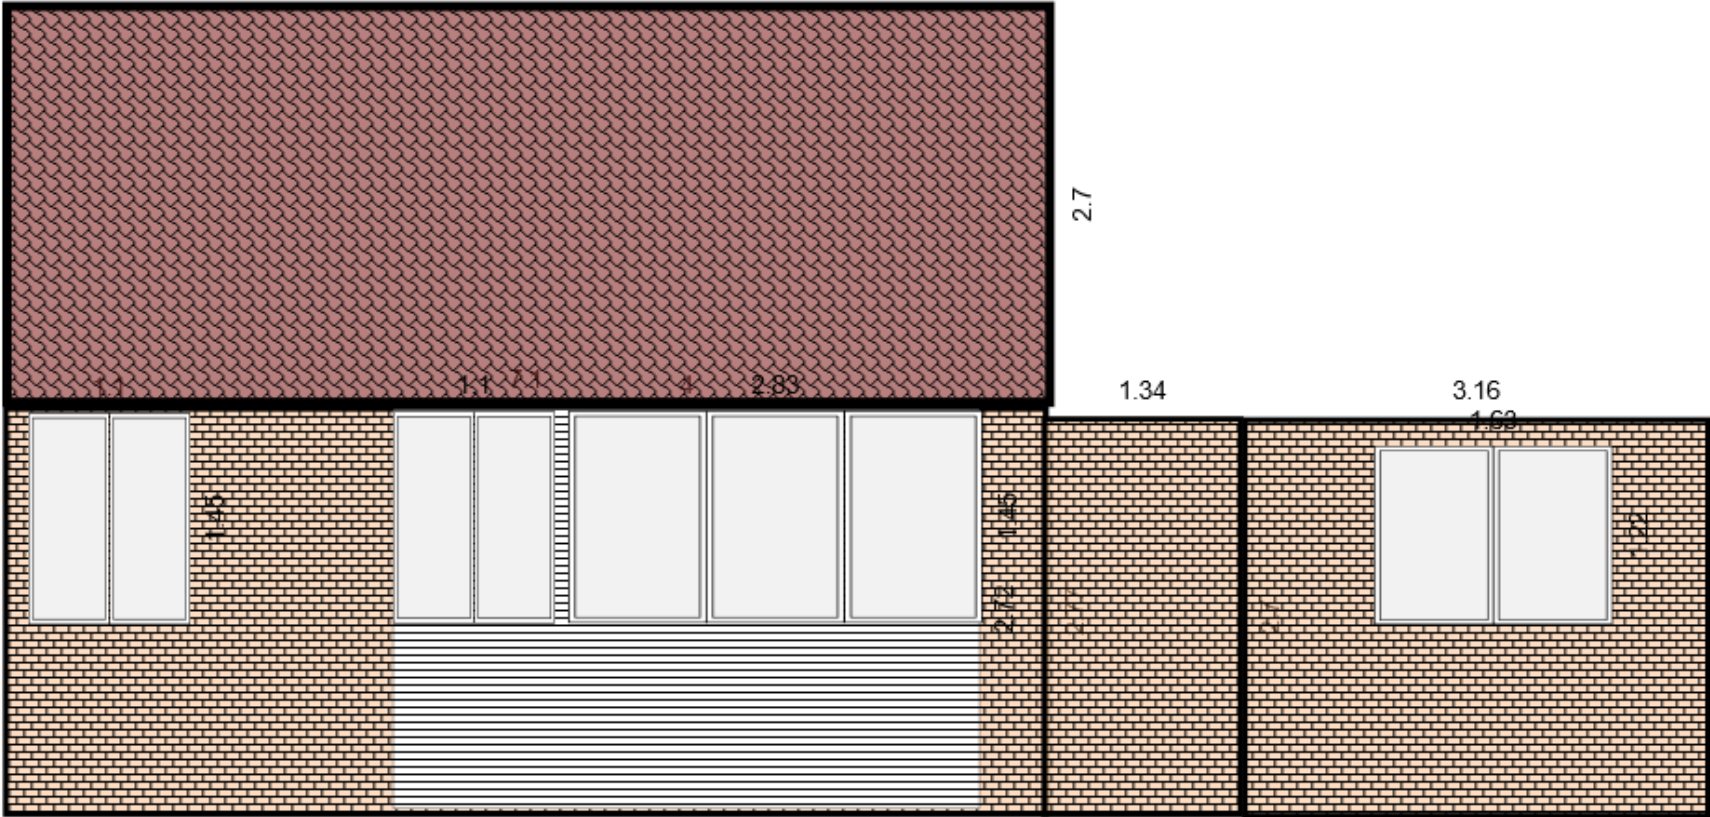

2.19
Current Rear elevation 0.25

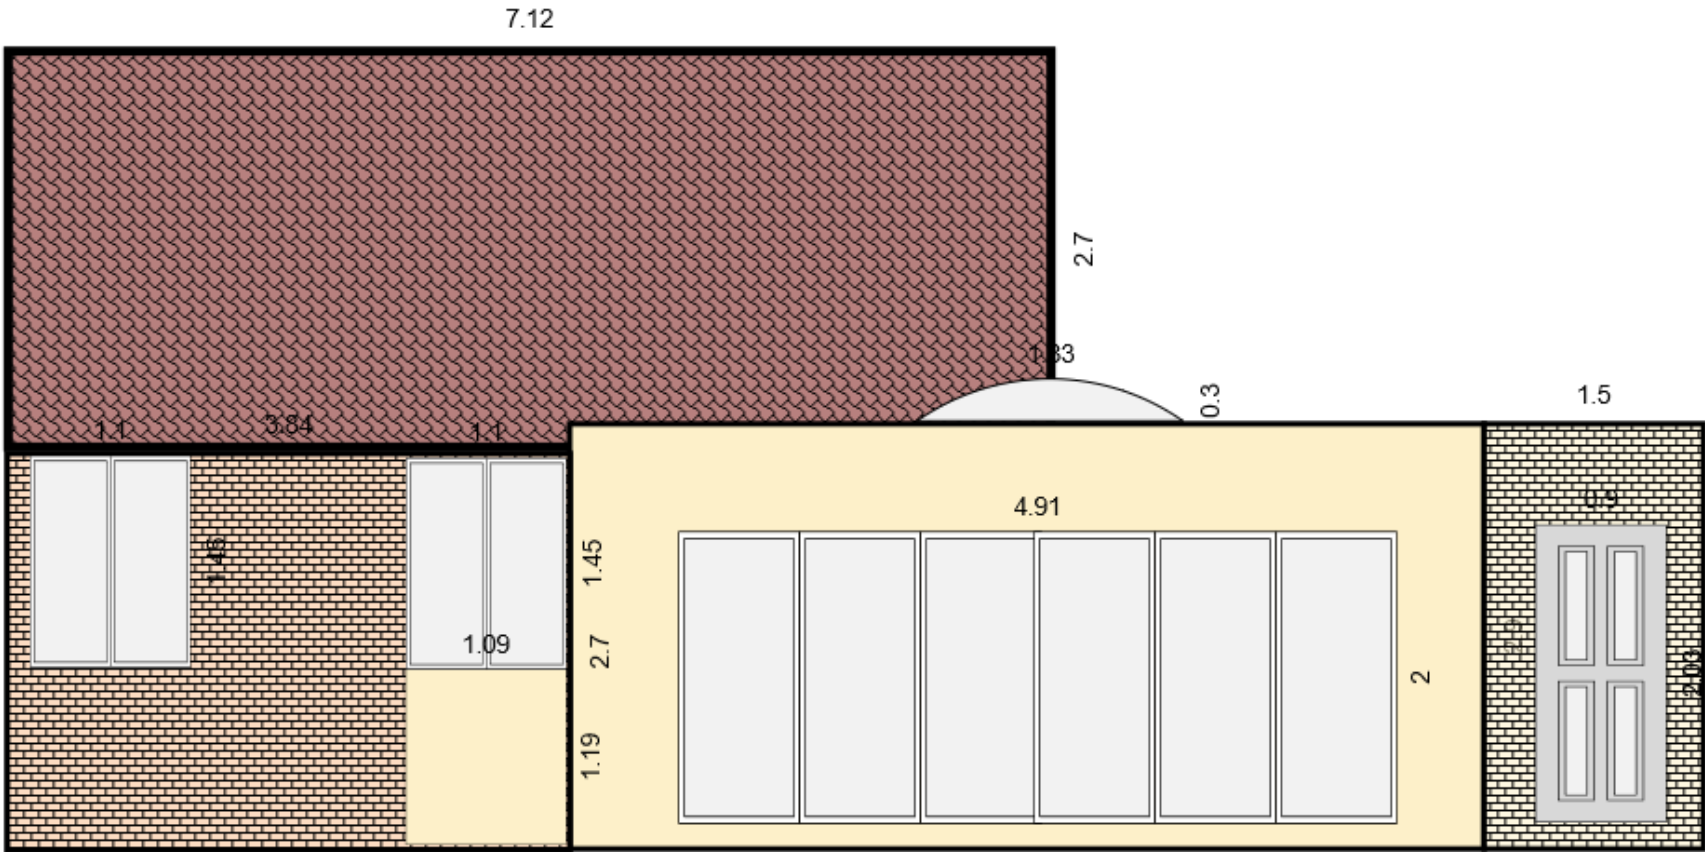

2.39
Proposed Rear elevation 0.25

6.53				
Proposed Single Storey Rear Extension				
113 Harbour View Road, Pagahm, Bognor Regis, West Sussex, PO21 4RJ Mr S J Wright				
Notification for prior approval for a proposed larger home extension under permitted planning.				SHEET NO. 5 / 5
DATE 09/06/2017	DRAWN 7 & 8	Sacle As per drawing	REVISED N/A	