


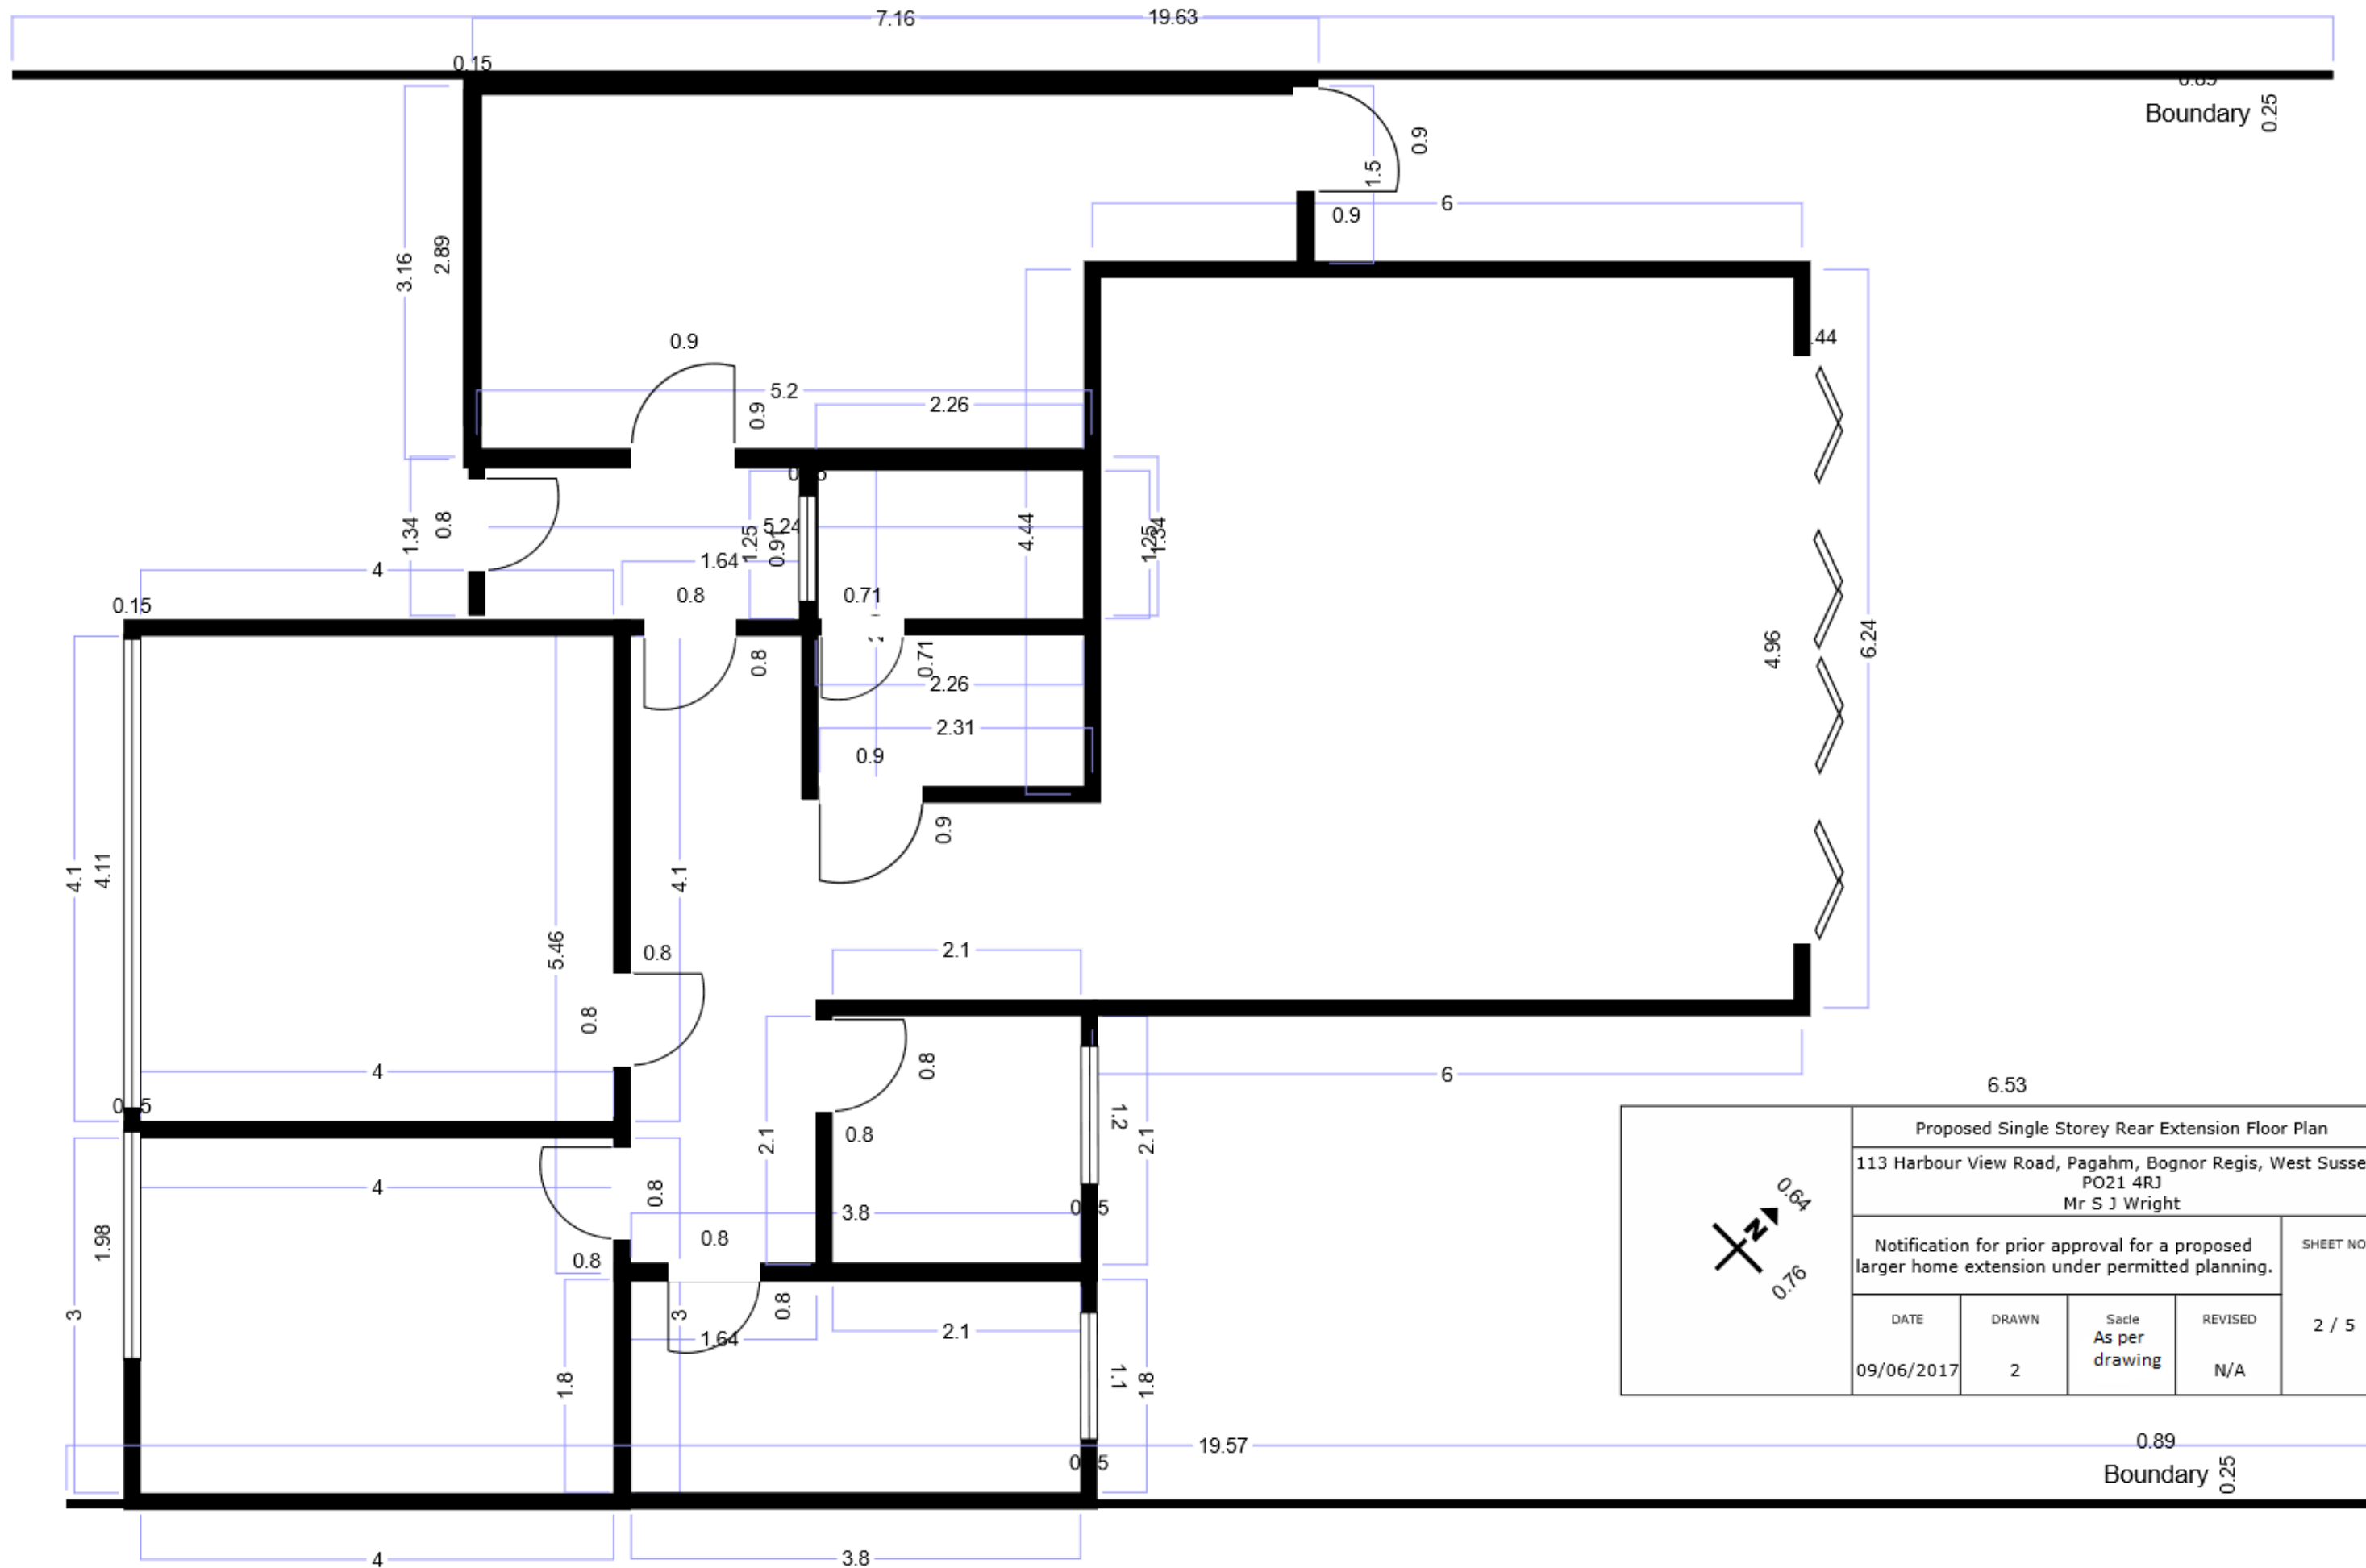

	Proposed Single Storey Rear Extension Floor Plan				
	113 Harbour View Road, Pagahm, Bognor Regis, West Sussex PO21 4RJ Mr S J Wright				
	Notification for prior approval for a proposed larger home extension under permitted planning.			SHEET NO. 2 / 5	
	DATE	DRAWN	Scale As per drawing		REVISED
	09/06/2017	2	N/A		