




This drawing is the copyright of [Alcove Architecture Ltd](#)
All dimensions must be checked on site prior to construction
Do not scale this drawing except for Planning Application purposes
Contractor to undertake work in full compliance with statutory requirements

Rev	Amendments	Date

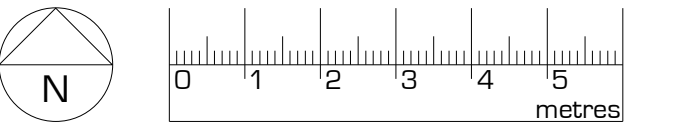

Notes:
This drawing is based upon topographical survey by Messrs Mediarns Surveys ref S1241
Levels in grey are existing levels taken from above survey



25a New Broadway Worthing Sussex BN11 4HP
T: 01903 608448 W: [alcovearchitecture.co.uk](#)

Project
Land adjacent to Sefter School House
Sefter Road
Bognor Regis
PO21 3EE

Drawing Title
Site Plan

Status Planning		
Scale 1:100@A1	Drawn By JE	Date Feb 22
Project No. 20156	Drawing No. W001	Revision