


Proposed Barn 2 GF GIA:
 125 sqm

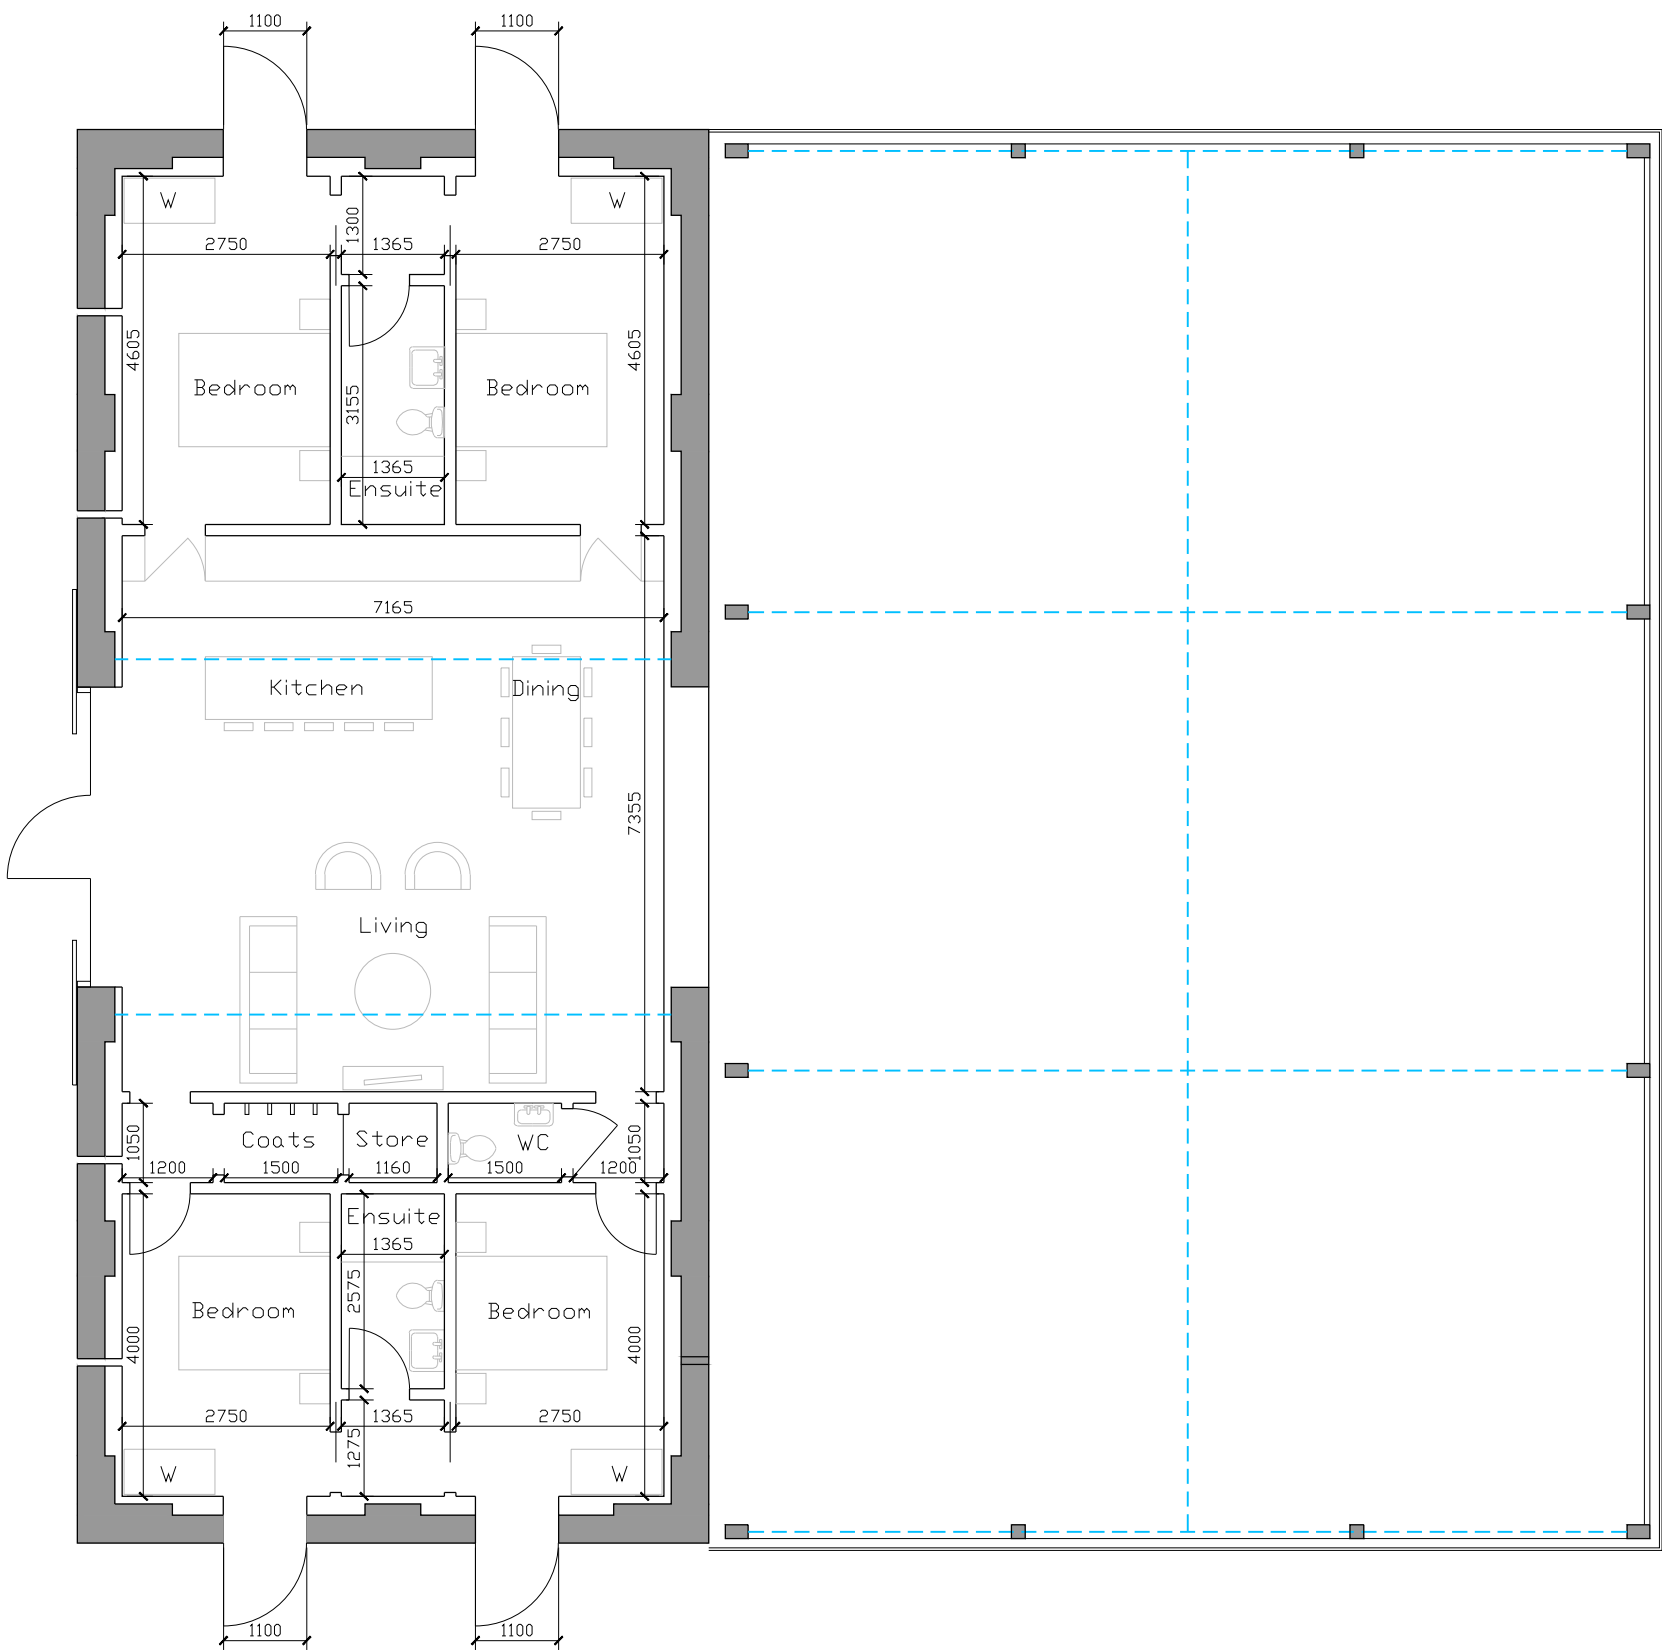

Proposed Ground Floor Plan
 Barn 2 & 3



Proposed Floor Plans
 Barn 2 & 3



Scale 1:100 @ A3

REV 03