



Front Elevation A
1 : 100




Front Elevation B
1 : 100



Courtyard Elevation A
1 : 100



Courtyard Elevation B
1 : 100

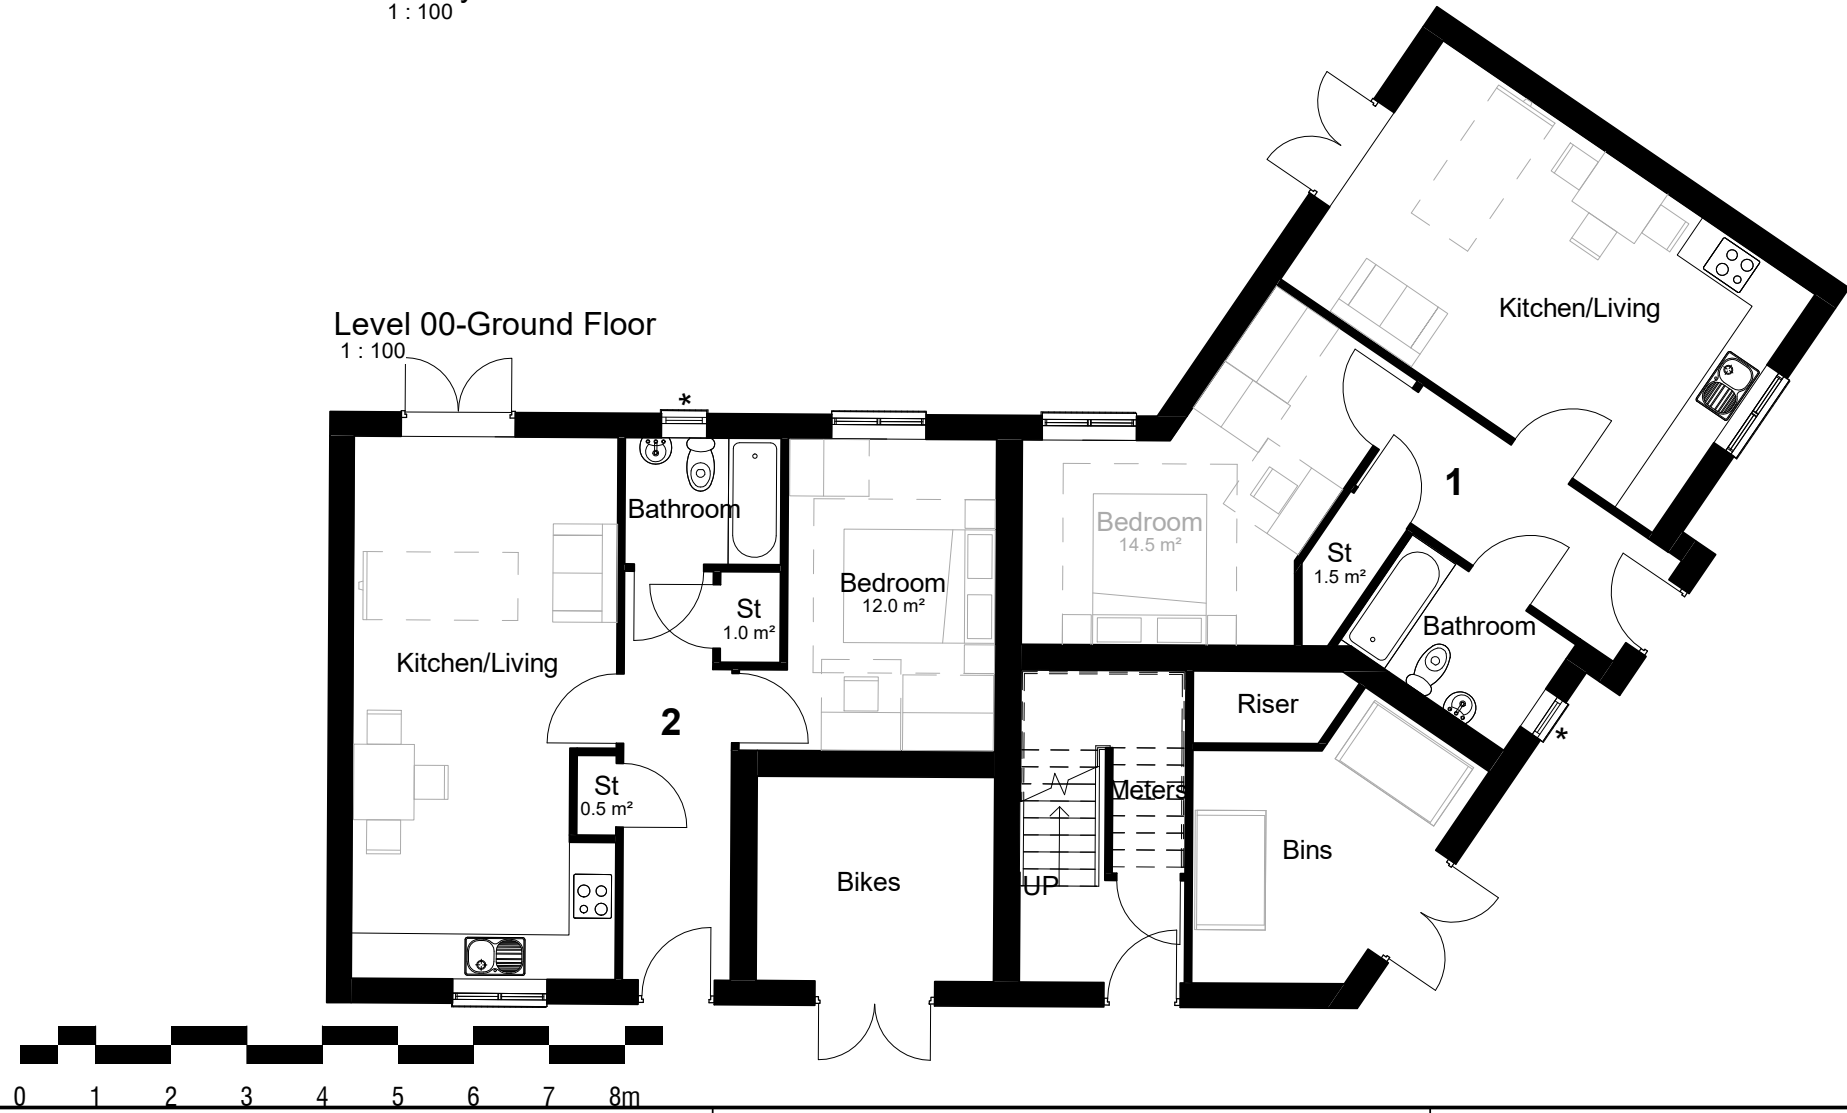

Please Note:
Drawing to be scaled for planning purposes only, dimensions to be checked on site and any discrepancies are to be highlighted to the Architect prior to construction.

Topographical / Ordnance Survey information shown has been prepared by a third party, HGP accept no responsibility for accuracy or completeness of the survey.

This drawing is to be read in conjunction with all other project drawings, construction notes and / or project specifications including those by other project consultants and specialists. All discrepancies should be reported immediately.

Design subject to detail development / approval. Measurements and accommodation schedules subject to amendments following coordinated input by others. Costings cannot be finalised until approval / confirmation by relevant authorities and Client.

Area Schedule		
Name	Level	Area
Bikes	Level 00-Ground Floor	8 m ²
Bins	Level 00-Ground Floor	12 m ²
Communal Space	Level 00-Ground Floor	9 m ²
Communal Space	Level 01-First Floor	22 m ²
Flat 1	Level 00-Ground Floor	51 m ²
Flat 2	Level 00-Ground Floor	50 m ²
Flat 3	Level 01-First Floor	50 m ²
Flat 4	Level 01-First Floor	61 m ²

Legend
CA4b: Character Area 4b: Transitional Perimeter North
Handing as follows:
As: 142-145
Handed: 150-153
* Obscure Glazing



Rev.	Description	DATE	DB	CB

Date
Drawn By/Checked By
Scale
Revision
Project
Title
Dwg#
Status

Oct '21
HE/ HJE
1 : 100@ A2

Land South of Summer Lane, Pagham
Block W (CA4b) - Floor Plans and Elevations

21.003.42
Planning

hgp

PAGHAM HOMES

Furzehall Farm, Wickham Road
Fareham, Hampshire
PO15 7JH
01329 283 225
email@hgp-architects.co.uk
www.hgp-architects.co.uk
HGP Architects Ltd. Copyright Reserved

Unit 1, Station Industrial Park
Duncan Road, Park Gate,
Hampshire, SO31 1BX