
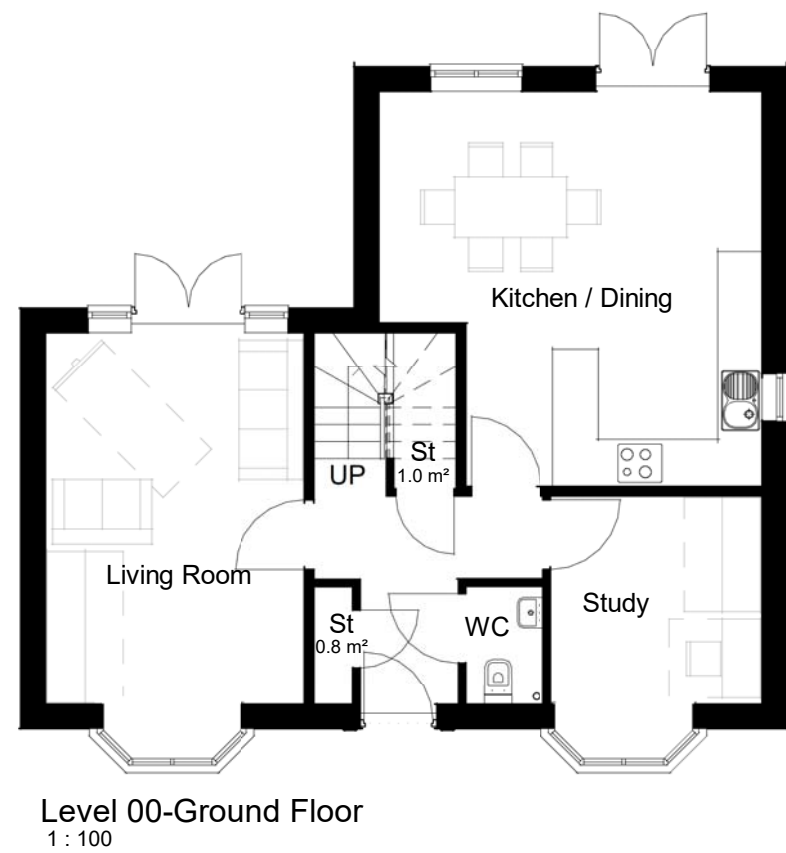


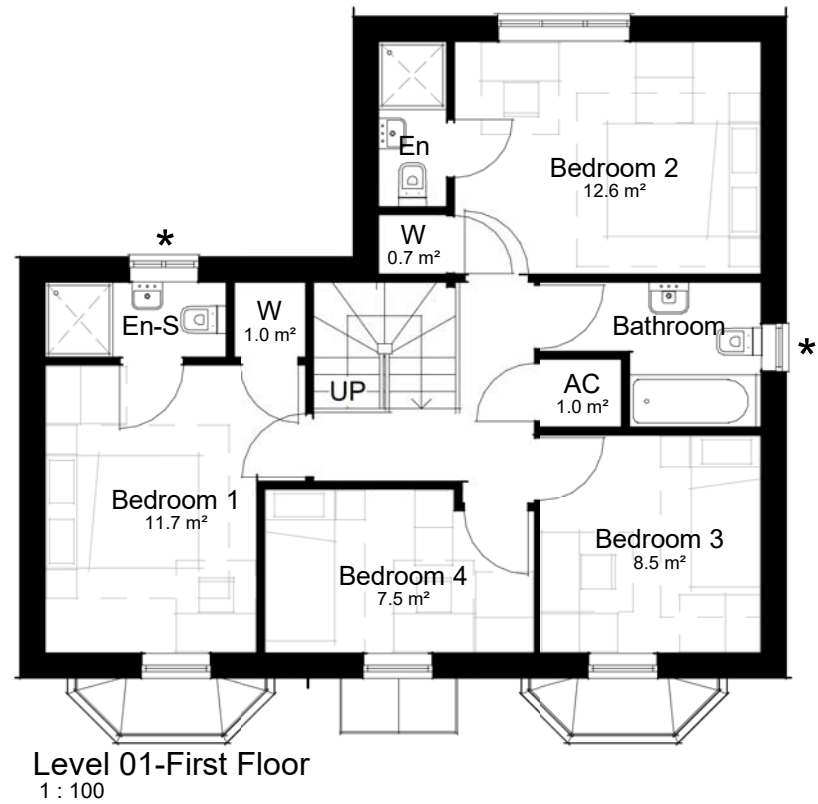

Please Note:

Drawing to be scaled for planning purposes only, dimensions to be checked on site and any discrepancies are to be highlighted to the Architect prior to construction.

Topographical / Ordnance Survey information shown has been prepared by a third party, HGP accept no responsibility for accuracy or completeness of the survey.

This drawing is to be read in conjunction with all other project drawings, construction notes and / or project specifications including those by other project consultants and specialists. All discrepancies should be reported immediately.

Design subject to detail development / approval. Measurements and accommodation schedules subject to amendments following coordinated input by others. Costings cannot be finalised until approval / confirmation by relevant authorities and Client.

Area Schedule		
Name	Level	Area
4 Bed House	Level 01-First Floor	63 m²
4 Bed House	Level 00-Ground Floor	65 m²
		128 m²

Legend

CA3 : Character Area 3, Community Streets

Handing as follows:

As: 236, 238, & 240

Handed: 202 & 239

★ Obscure glazing

Rev.	Description	DATE	DB	CB
A	Plot numbers updated	15.11.21	VP	HJE

Date: Oct '21

Drawn By/Checked By: DY/ HJE

Scale: 1 : 100@ A2

Revision: A

Project: Land South of Summer Lane, Pagham

Title: House Type B (CA3) - Floor Plans and Elevations

Dwg #: 21.003.33

Status: Planning



Furzehall Farm, Wickham Road
Fareham, Hampshire
PO16 7JH

01529 283 225
email@hgp-architects.co.uk
www.hgp-architects.co.uk

HGP Architects Ltd. Copyright
Reserved

Unit 1, Station Industrial Park
Duncan Road, Park Gate,
Hampshire, SO31 1BX