



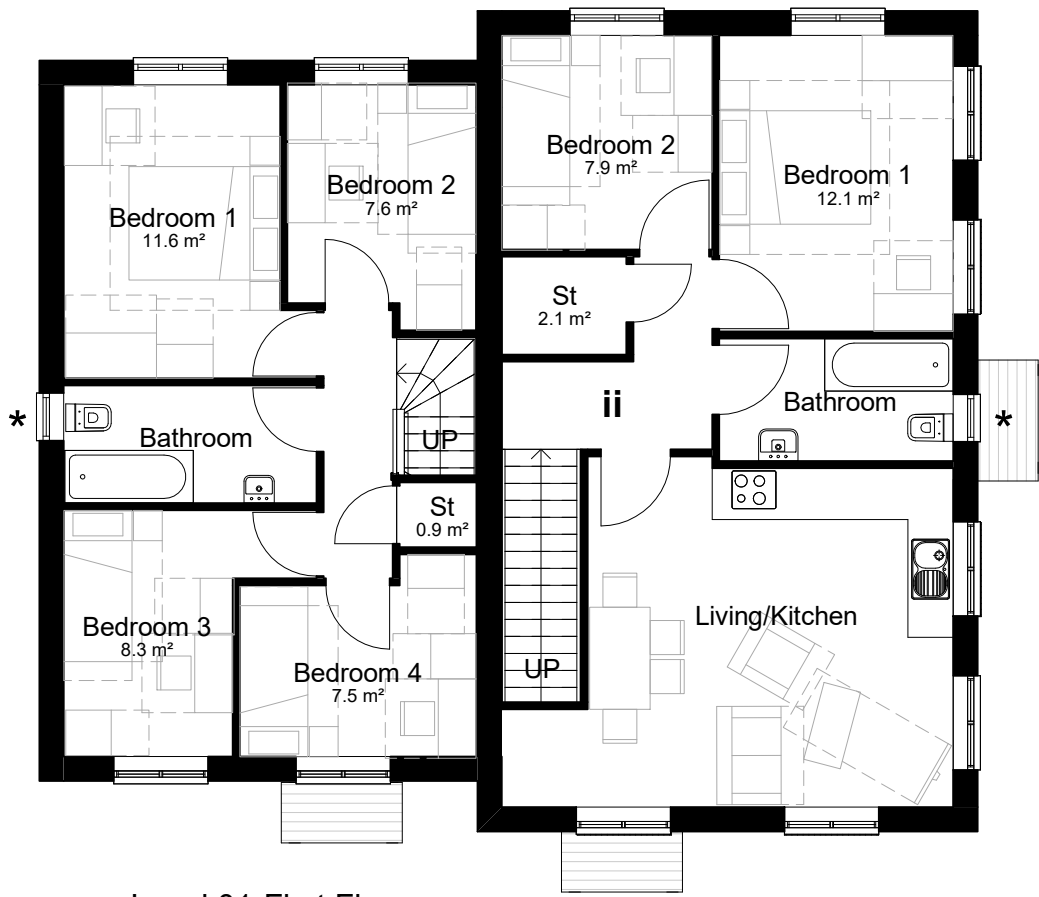


Level 01-First Floor
1 : 100



Front Elevation
1 : 100

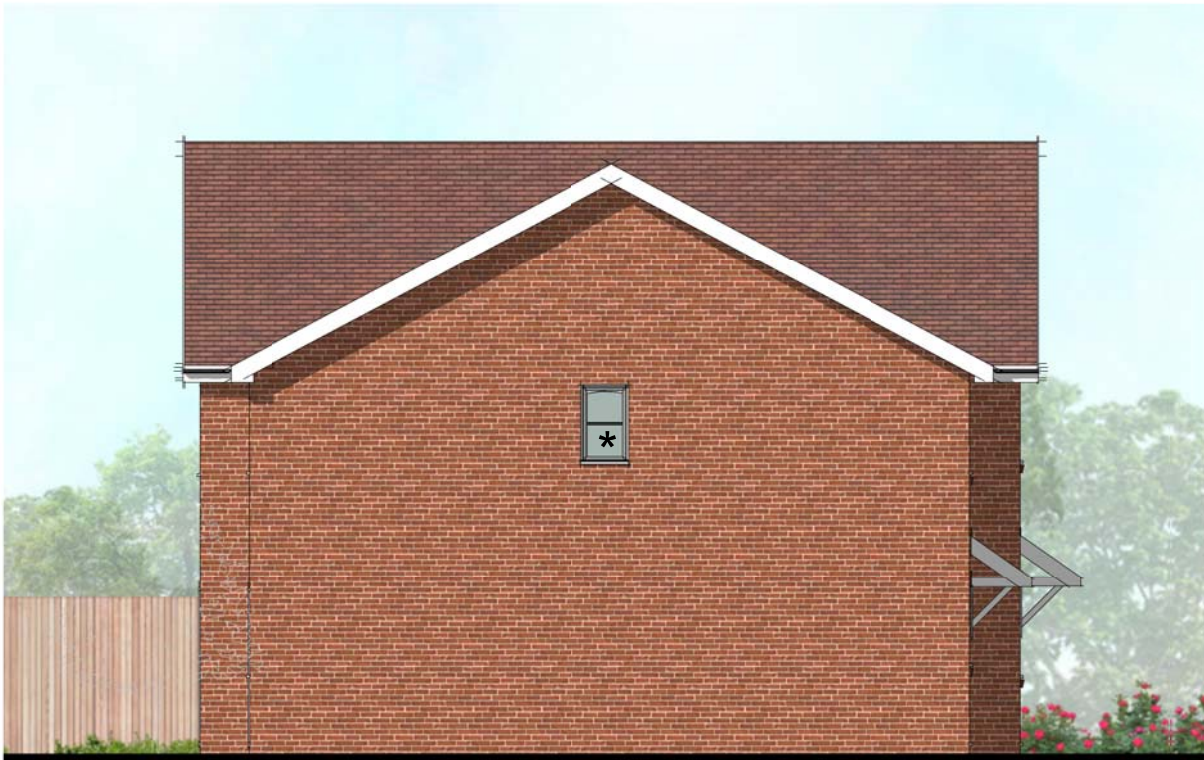

Side Elevation A
1 : 100

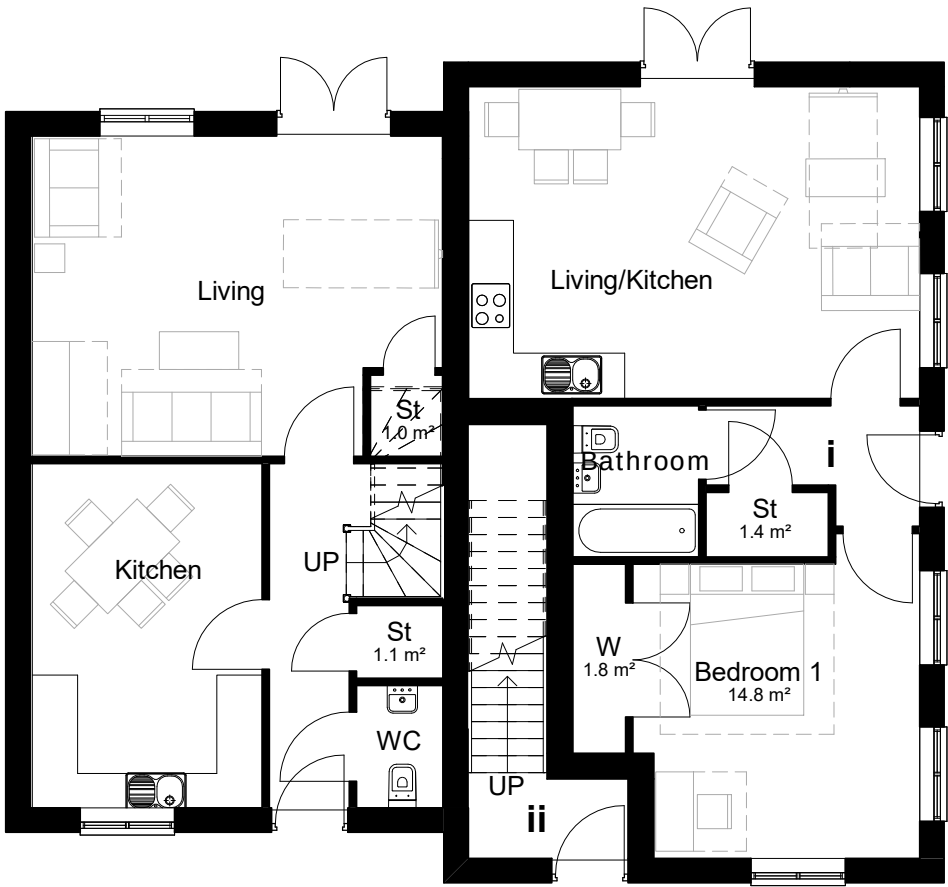


Level 00-Ground Floor
1 : 100



Rear Elevation
1 : 100



Side Elevation B
1 : 100

 

Please Note:

Drawing to be scaled for planning purposes only, dimensions to be checked on site and any discrepancies are to be highlighted to the Architect prior to construction.

Topographical / Ordnance Survey information shown has been prepared by a third party, HGP accept no responsibility for accuracy or completeness of the survey.

This drawing is to be read in conjunction with all other project drawings, construction notes and / or project specifications including those by other project consultants and specialists. All discrepancies should be reported immediately.

Design subject to detail development / approval. Measurements and accommodation schedules subject to amendments following coordinated input by others. Costings cannot be finalised until approval / confirmation by relevant authorities and Client.

Area Schedule		
Name	Level	Area
4 Bed Semi	Level 00-Ground Floor	48 m²
4 Bed Semi	Level 01-First Floor	48 m²
i	Level 00-Ground Floor	97 m²
ii	Level 01-First Floor	51 m²
		51 m²
		61 m²
		61 m²

Legend

CA4b : Character Area 4b, Transitional Perimeter North

Handing as follows:

As: 068-070

Handed: N/A

★ Obscure glazing

Rev.	Description	DATE	DB	CB
A	Plot numbers updated	15.11.21	VP	HJE

Date: Oct '21

Drawn By/Checked By: VP/ HJE

Scale: 1 : 100@ A2

Revision: A

Project: Land South of Summer Lane, Pagham

Title: Block M (CA4b) - Floor Plans & Elevations

Dwg #: 21.003.39

Status: Planning

Unit 1, Station Industrial Park
Duncan Road, Park Gate,
Hampshire, SO31 1BX