



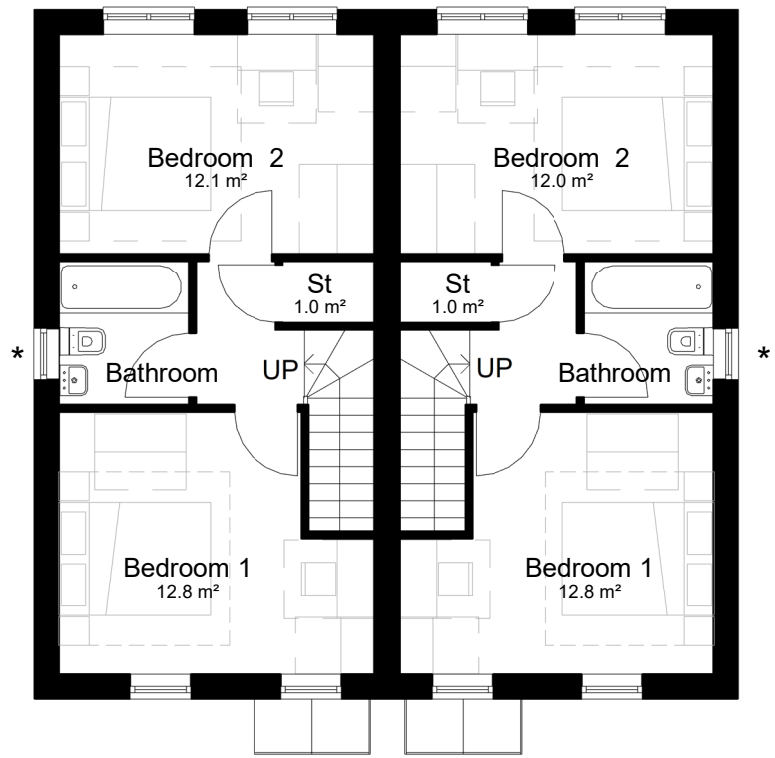

Level 01-First Floor
1 : 100

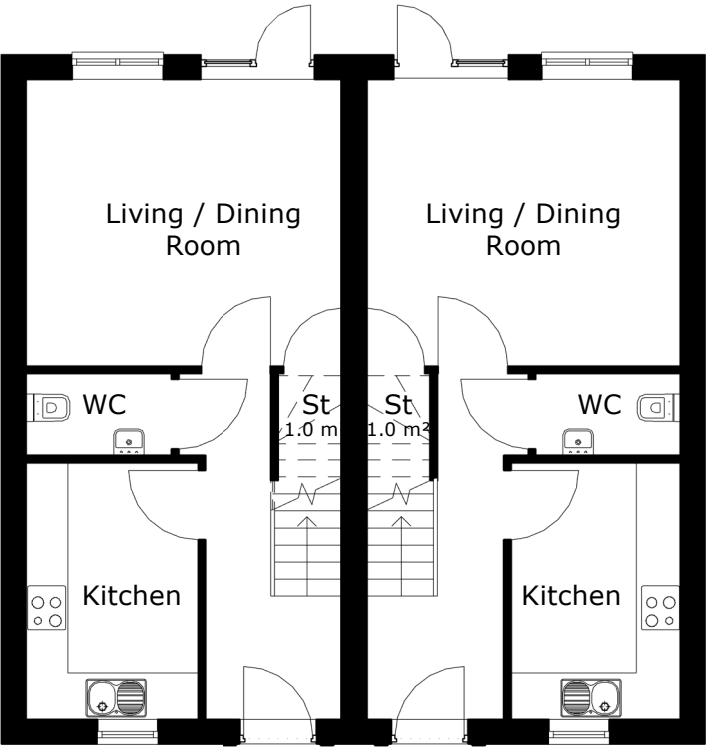

Level 00-Ground Floor Plans 370-371
1 : 100



Level 00-Ground Floor Plans 262-263
1 : 100



Front Elevation
1 : 100




Rear Elevation
1 : 100



Side Elevation A
1 : 100



Side Elevation B
1 : 100

 

Please Note:

Drawing to be scaled for planning purposes only, dimensions to be checked on site and any discrepancies are to be highlighted to the Architect prior to construction.

Topographical / Ordnance Survey information shown has been prepared by a third party, HGP accept no responsibility for accuracy or completeness of the survey.

This drawing is to be read in conjunction with all other project drawings, construction notes and / or project specifications including those by other project consultants and specialists. All discrepancies should be reported immediately.

Design subject to detail development / approval. Measurements and accommodation schedules subject to amendments following coordinated input by others. Costings cannot be finalised until approval /confirmation by relevant authorities and Client.

Area Schedule		
Name	Level	Area
2 Bed Terrace	Level 00-Ground Floor	35 m²
2 Bed Terrace	Level 01-First Floor	35 m²
		70 m²

Legend

CA3 : Character Area 3, Community Streets

Handing as follows:

As: 262-263, 370-371

Handed: N/A

★ Obscure glazing

Buff brick, brown roof tiles and other materials to match surrounding local venacular

Rev.	Description	DATE	DB	CB
A	Amended as per client comments	13.09.22	DY	HJE

Date: Nov '21
Drawn By/Checked By: DY/ HJE
Scale: 1 : 100@ A2
Revision: A
Project: Land West of Pagham Road, Pagham
Title: Block G (CA3) - Floor Plans and Elevations
Dwg#: 21.129.22
Status: Planning

hgp



Furzehall Farm, Wickham Road
Fareham, Hampshire
PO16 7JH
01329 383 225
email@hgp-architects.co.uk
www.hgp-architects.co.uk
HGP Architects Ltd. Copyright Reserved
Unit 1, Station Industrial Park
Duncan Road, Park Gate,
Hampshire, SO31 1BX