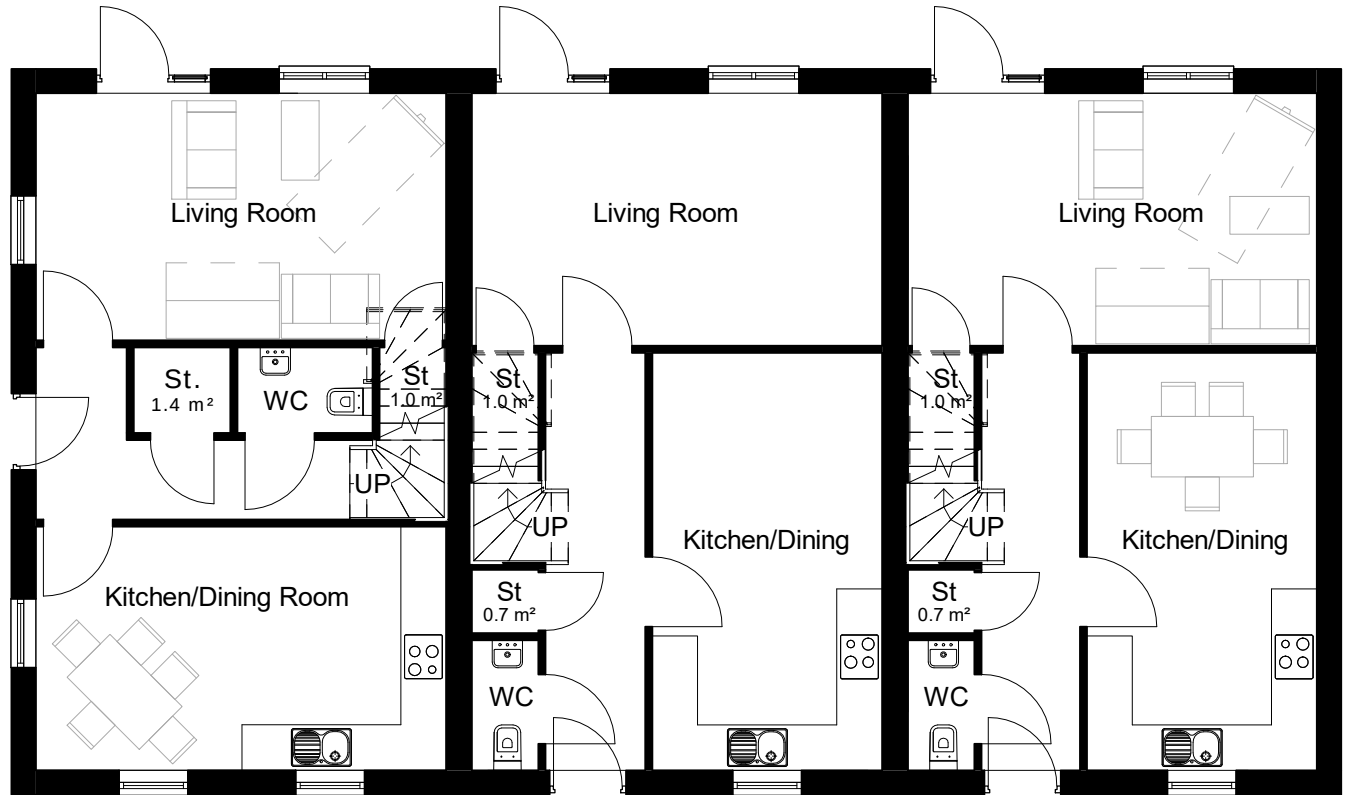
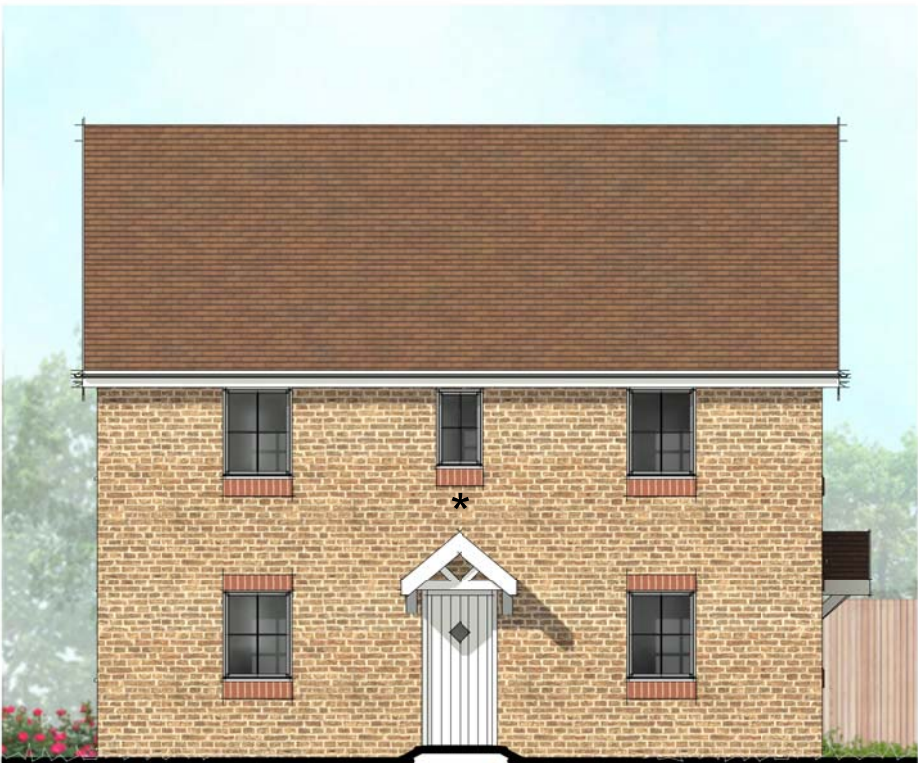
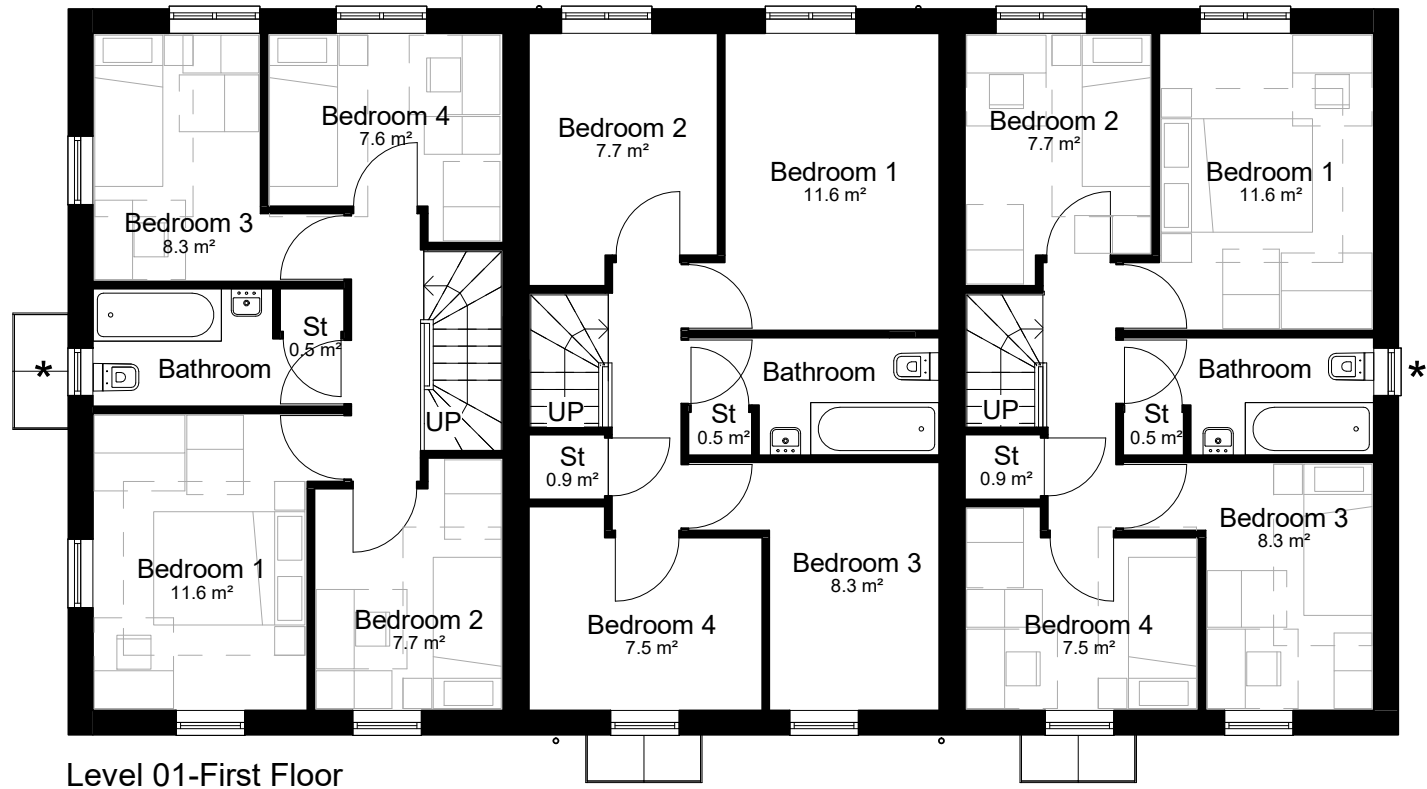


Please Note:

Drawing to be scaled for planning purposes only, dimensions to be checked on site and any discrepancies are to be highlighted to the Architect prior to construction.

Topographical / Ordnance Survey information shown has been prepared by a third party, HGP accept no responsibility for accuracy or completeness of the survey.

This drawing is to be read in conjunction with all other project drawings, construction notes and / or project specifications including those by other project consultants and specialists. All discrepancies should be reported immediately.

Design subject to detail development / approval. Measurements and accommodation schedules subject to amendments following coordinated input by others. Costings cannot be finalised until approval /confirmation by relevant authorities and Client.

| Area Schedule |                       |                   |
|---------------|-----------------------|-------------------|
| Name          | Level                 | Area              |
| 4 Bed Terrace | Level 00-Ground Floor | 49 m <sup>2</sup> |
| 4 Bed Terrace | Level 01-First Floor  | 49 m <sup>2</sup> |
|               |                       | 97 m <sup>2</sup> |

Legend

CA3 : Character Area 3, Community Streets

Handing as follows:

As: 364-366

Handed: N/A

★ Obscure glazing

Buff brick, brown roof tiles and other materials to match surrounding local venacular

| Rev. | Description                    | DATE     | DB | CB  |
|------|--------------------------------|----------|----|-----|
| A    | Amended as per client comments | 10.08.22 | DY | HJE |

|                     |                                            |
|---------------------|--------------------------------------------|
| Date                | Nov '21                                    |
| Drawn By/Checked By | DY/ HJE                                    |
| Scale               | 1 : 100@ A2                                |
| Revision            | A                                          |
| Project             | Land West of Pagham Road, Pagham           |
| Title               | Block Q (CA3) - Floor Plans and Elevations |
| Dwg #               | 21.129.30                                  |
| Status              | Planning                                   |

hgp



Furzehall Farm, Wickham Road  
Fareham, Hampshire  
PO16 7JH

01529 383 225  
email@hgp-architects.co.uk  
www.hgp-architects.co.uk

HGP Architects Ltd. Copyright  
Reserved

Unit 1, Station Industrial Park  
Duncan Road, Park Gate,  
Hampshire, SO31 1BX