



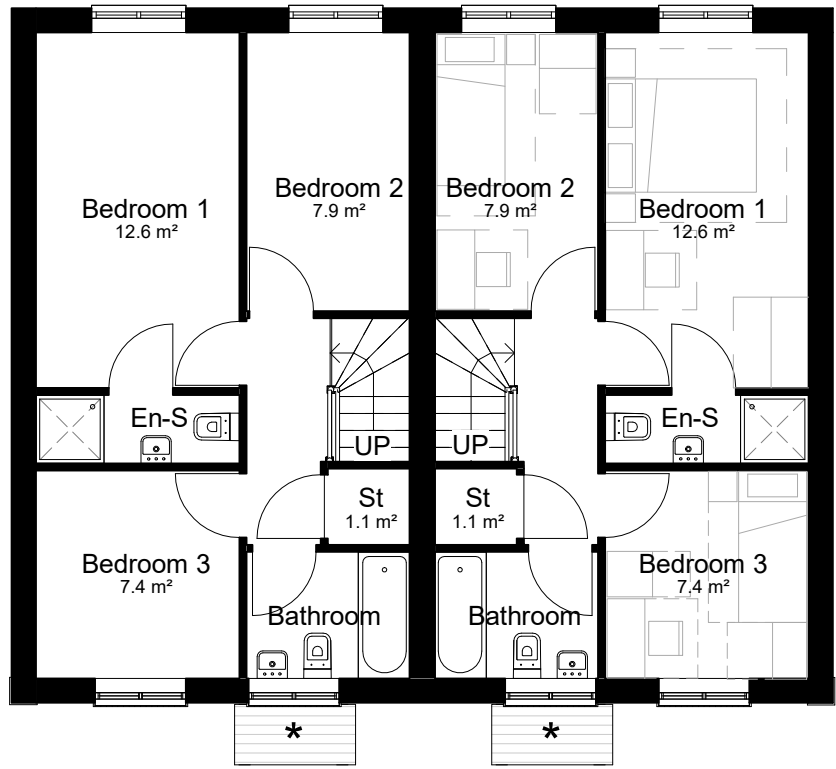

Level 01-First Floor
1 : 100

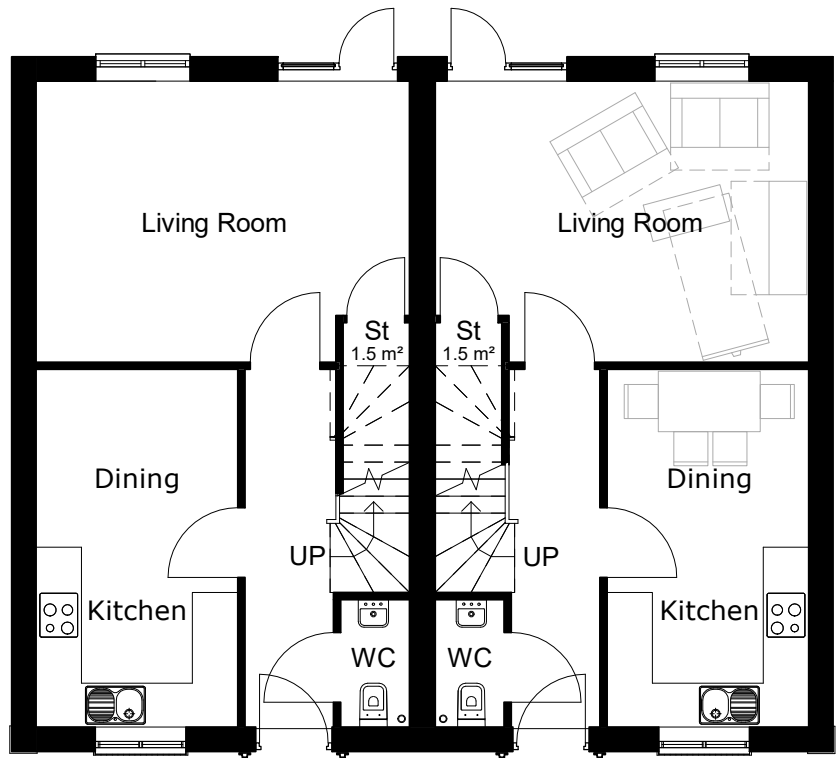

Level 00-Ground Floor
1 : 100



Front Elevation
1 : 100




Side Elevation A
1 : 100



Side Elevation B
1 : 100



Rear Elevation
1 : 100

 

Please Note:

Drawing to be scaled for planning purposes only, dimensions to be checked on site and any discrepancies are to be highlighted to the Architect prior to construction.

Topographical / Ordnance Survey information shown has been prepared by a third party, HGP accept no responsibility for accuracy or completeness of the survey.

This drawing is to be read in conjunction with all other project drawings, construction notes and / or project specifications including those by other project consultants and specialists. All discrepancies should be reported immediately.

Design subject to detail development / approval. Measurements and accommodation schedules subject to amendments following coordinated input by others. Costings cannot be finalised until approval / confirmation by relevant authorities and Client.

Area Schedule		
Name	Level	Area
3 Bed Semi	Level 00-Ground Floor	42 m²
3 Bed Semi	Level 01-First Floor	42 m²
		84 m²

Legend

KB: Key Building

Occurs in:
CA4b: Character Area 4b, Transitional Perimeter North

Handing as follows:
As: 62-63
Handed: N/A

★ Obscure glazing

Painted and orange brick, red roof tiles and other materials to match surrounding local venacular

B	Amended to client comments	22.07.22	DY	HJE
A	Eaves and ridge heights increased	11.07.22	HE	HJE
Rev.	Description	DATE	DB	CB

Date: Nov '21
Drawn By/Checked By: VP/ HJE
Scale: 1 : 100@ A2
Revision: B
Project: Land West of Pagham Road, Pagham
Title: Block F1 (KB) - Plans and Elevations
Dwg#: 21.129.51
Status: Planning

hgp



Furzehall Farm, Wickham Road
Fareham, Hampshire
PO16 7JH
01329 383 225
email@hgp-architects.co.uk
www.hgp-architects.co.uk
HGP Architects Ltd. Copyright Reserved
Unit 1, Station Industrial Park
Duncan Road, Park Gate,
Hampshire, SO31 1BX