


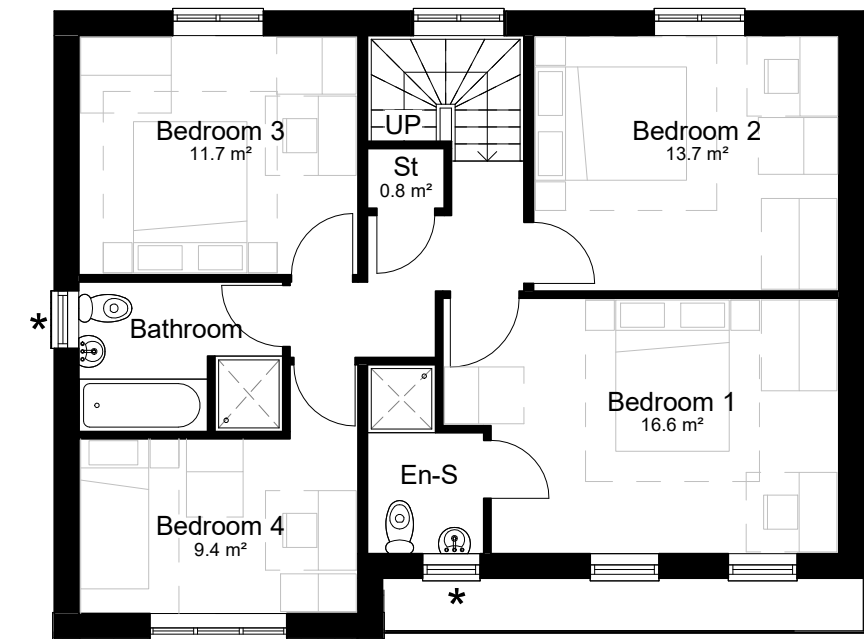


Level 01-First Floor
1 : 100



Front Elevation
1 : 100



Side Elevation A
1 : 100

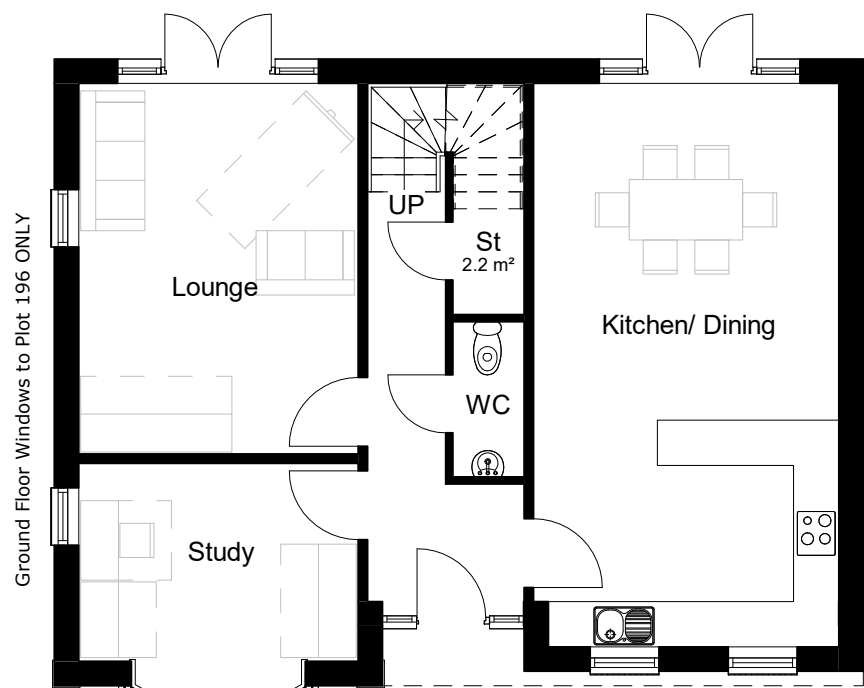


Level 00-Ground Floor
1 : 100



Side Elevation B
1 : 100



Rear Elevation
1 : 100

 

Please Note:

Drawing to be scaled for planning purposes only, dimensions to be checked on site and any discrepancies are to be highlighted to the Architect prior to construction.

Topographical / Ordnance Survey information shown has been prepared by a third party, HGP accept no responsibility for accuracy or completeness of the survey.

This drawing is to be read in conjunction with all other project drawings, construction notes and / or project specifications including those by other project consultants and specialists. All discrepancies should be reported immediately.

Design subject to detail development / approval. Measurements and accommodation schedules subject to amendments following coordinated input by others. Costings cannot be finalised until approval / confirmation by relevant authorities and Client.

Area Schedule		
Name	Level	Area
4 Bed House	Level 00-Ground Floor	74 m ²
4 Bed House	Level 01-First Floor	71 m ²
		145 m ²

Legend

KB: Key Building
Occurs in:
CA1 : Character Area 1, Park View
CA3 : Character Area 3, Community Streets

Handing as follows:
As: 196, 205 & 243
Handed: N/A

★ Obscure glazing

Grey brick, brown roof tiles, flint blocks and other materials to match surrounding local venacular

B	Amended as per client comments	27.07.22	DY	HJE
A	Ridge height lowered	01.06.22	HE	HJE
Rev.	Description	DATE	DB	CB

Date: Nov '21
Drawn By/Checked By: VP/ HJE
Scale: 1 : 100@ A2

Revision

Project Land West of Pagham Road, Pagham

Title House Type C (KB) - Floor Plans and Elevation

Dwg# 21.129.58

Status Planning

hgp

Unit 1, Station Industrial Park
Duncan Road, Park Gate,
Hampshire, SO31 1BX

Furzehall Farm, Wickham Road
Fareham, Hampshire
PO16 7JH

01329 383 225
email@hgp-architects.co.uk
www.hgp-architects.co.uk

HGP Architects Ltd. Copyright
Reserved